




Appendix B

Roadway Plans



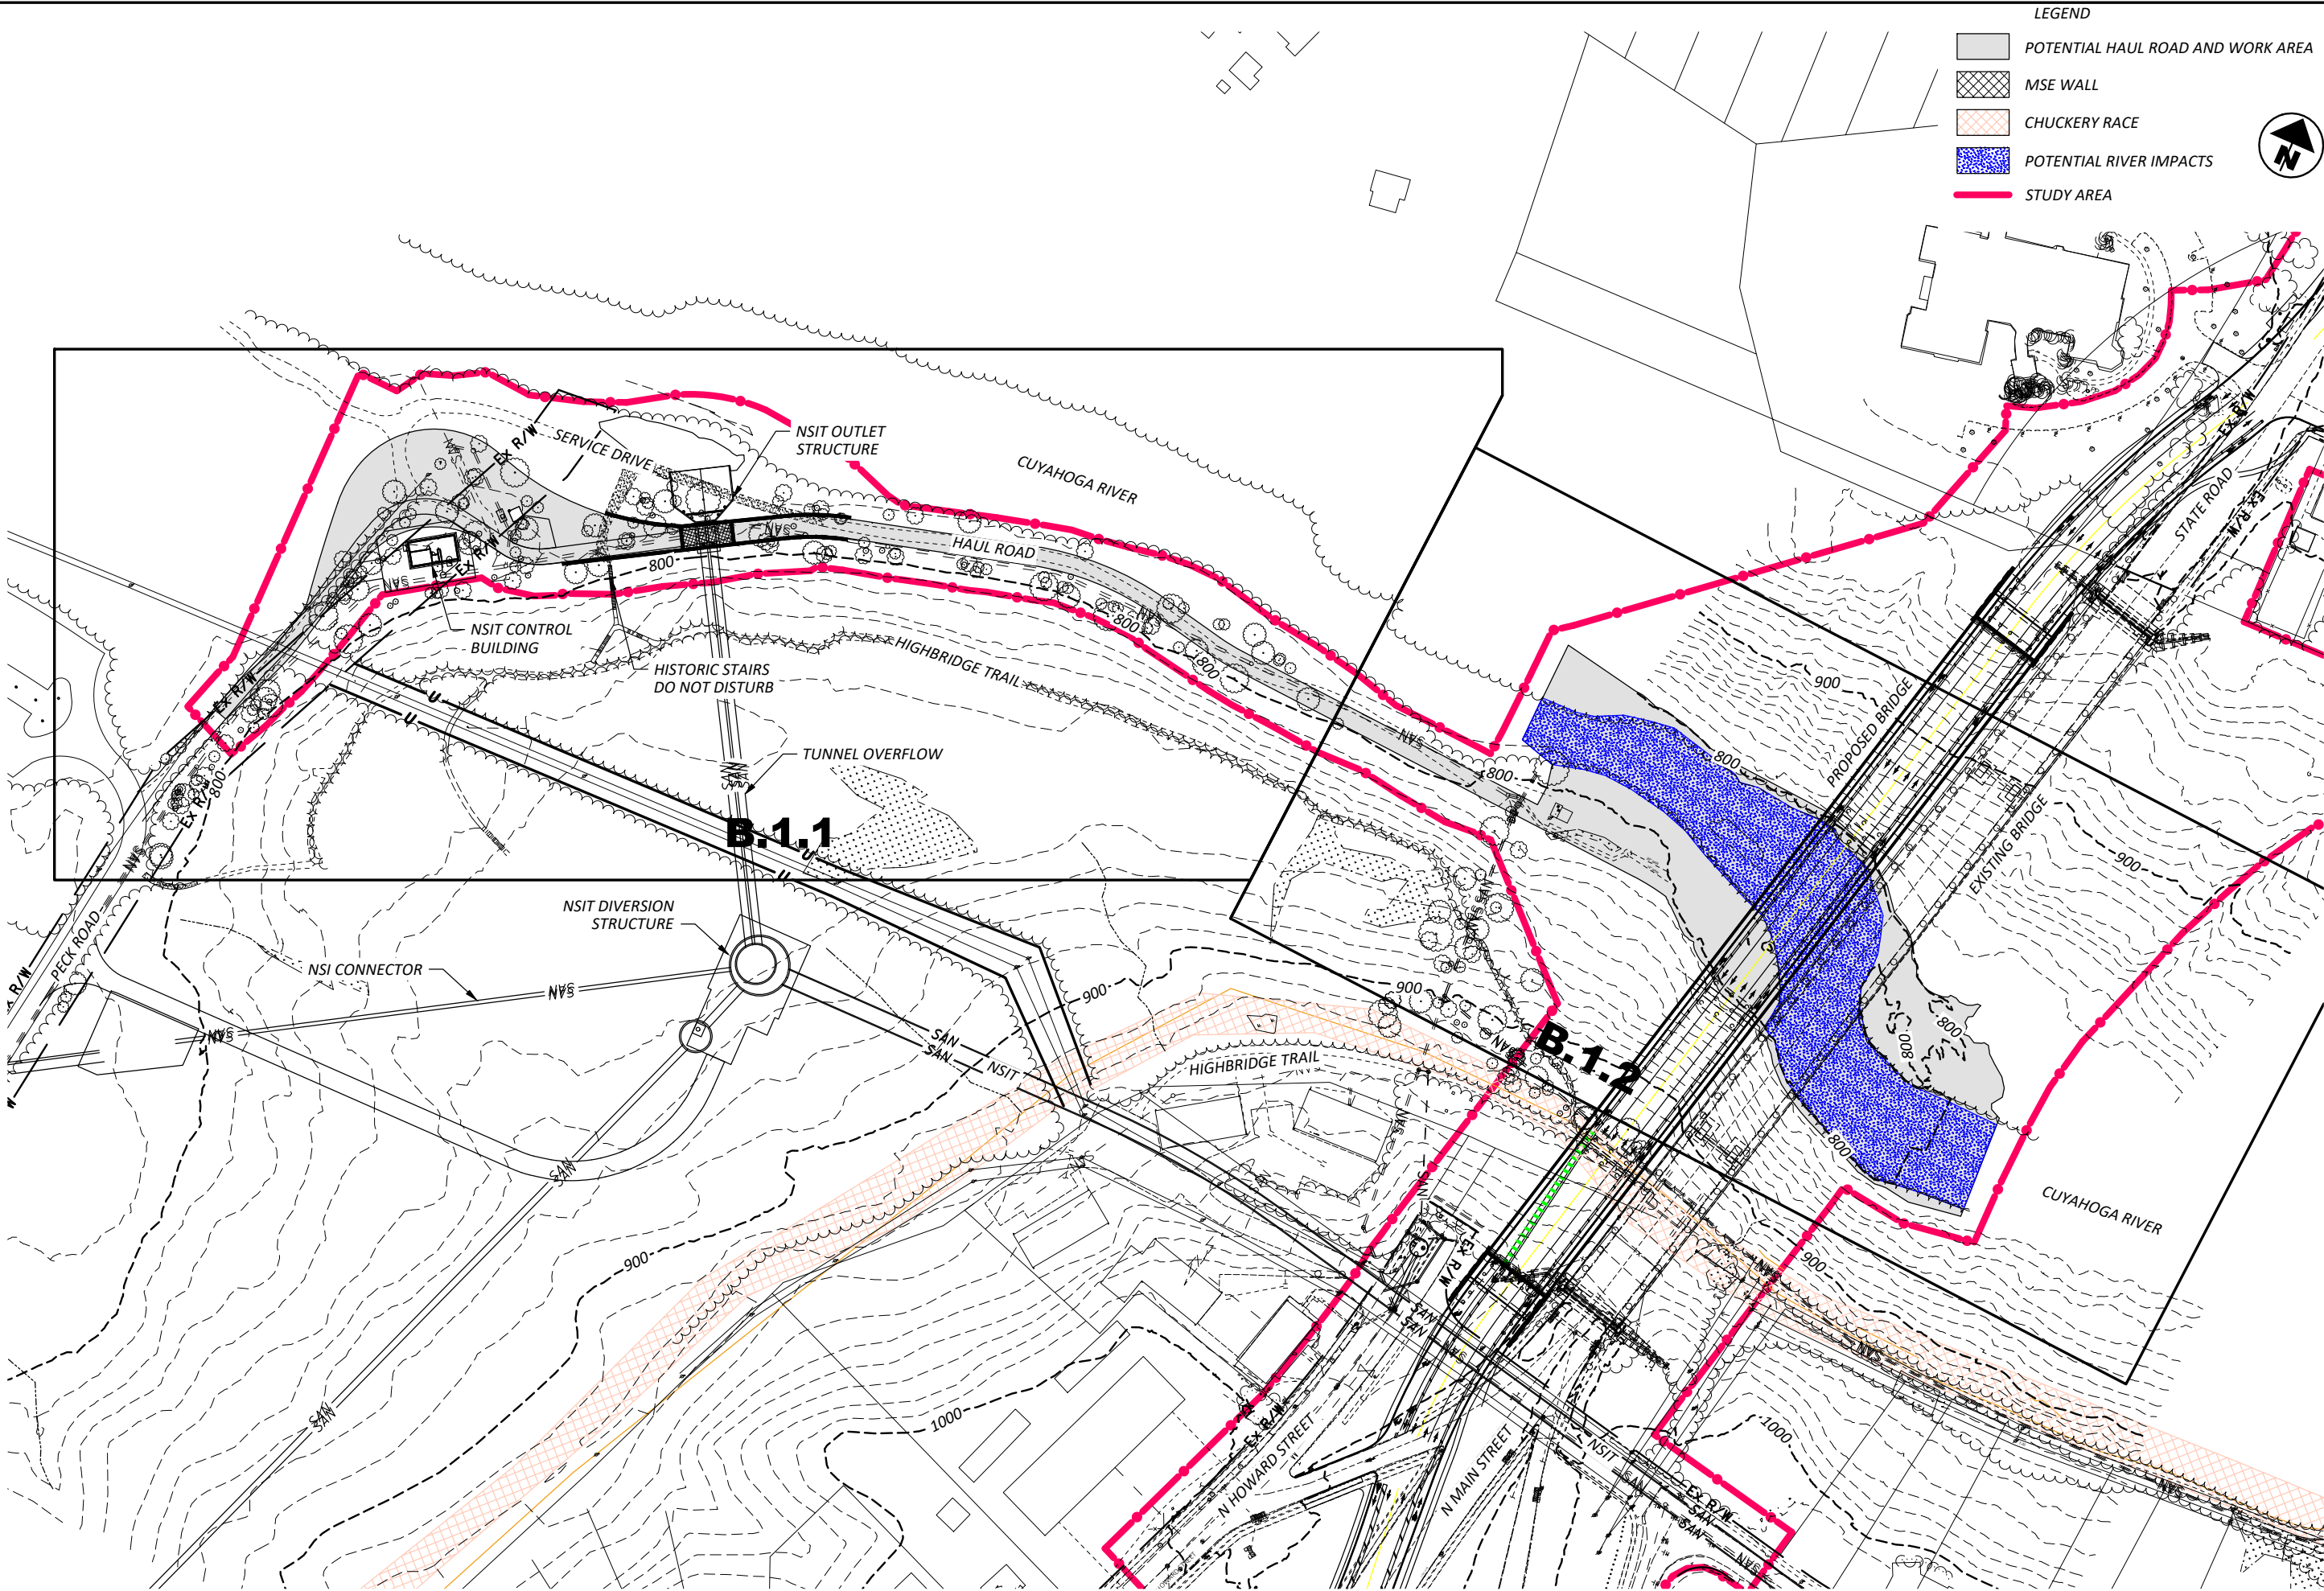

HAUL ROAD OPTION 1 OVERVIEW

DESIGN AGENCY





DESIGNER JES CHECKER



REVIEWER MRG


PROJECT ID 115383

SHEET TOTAL

B.1.0 11

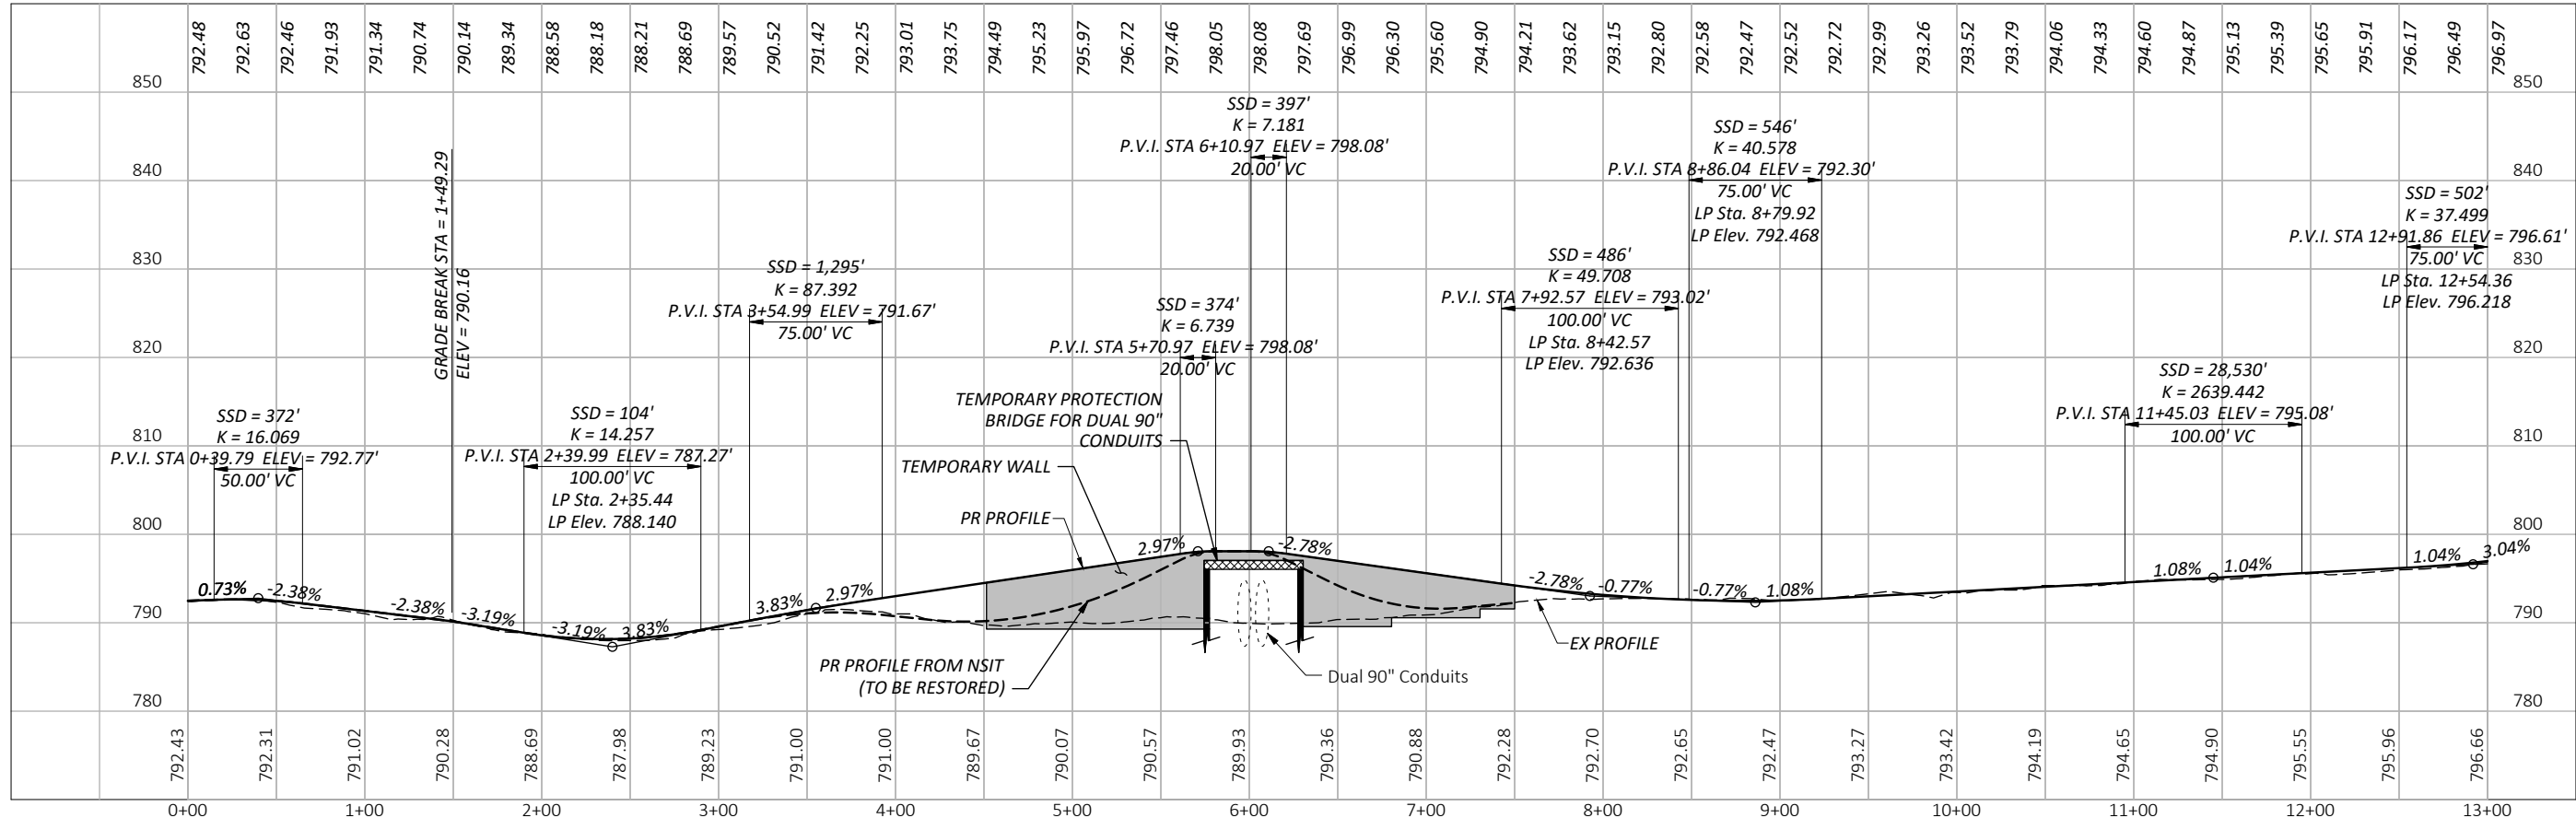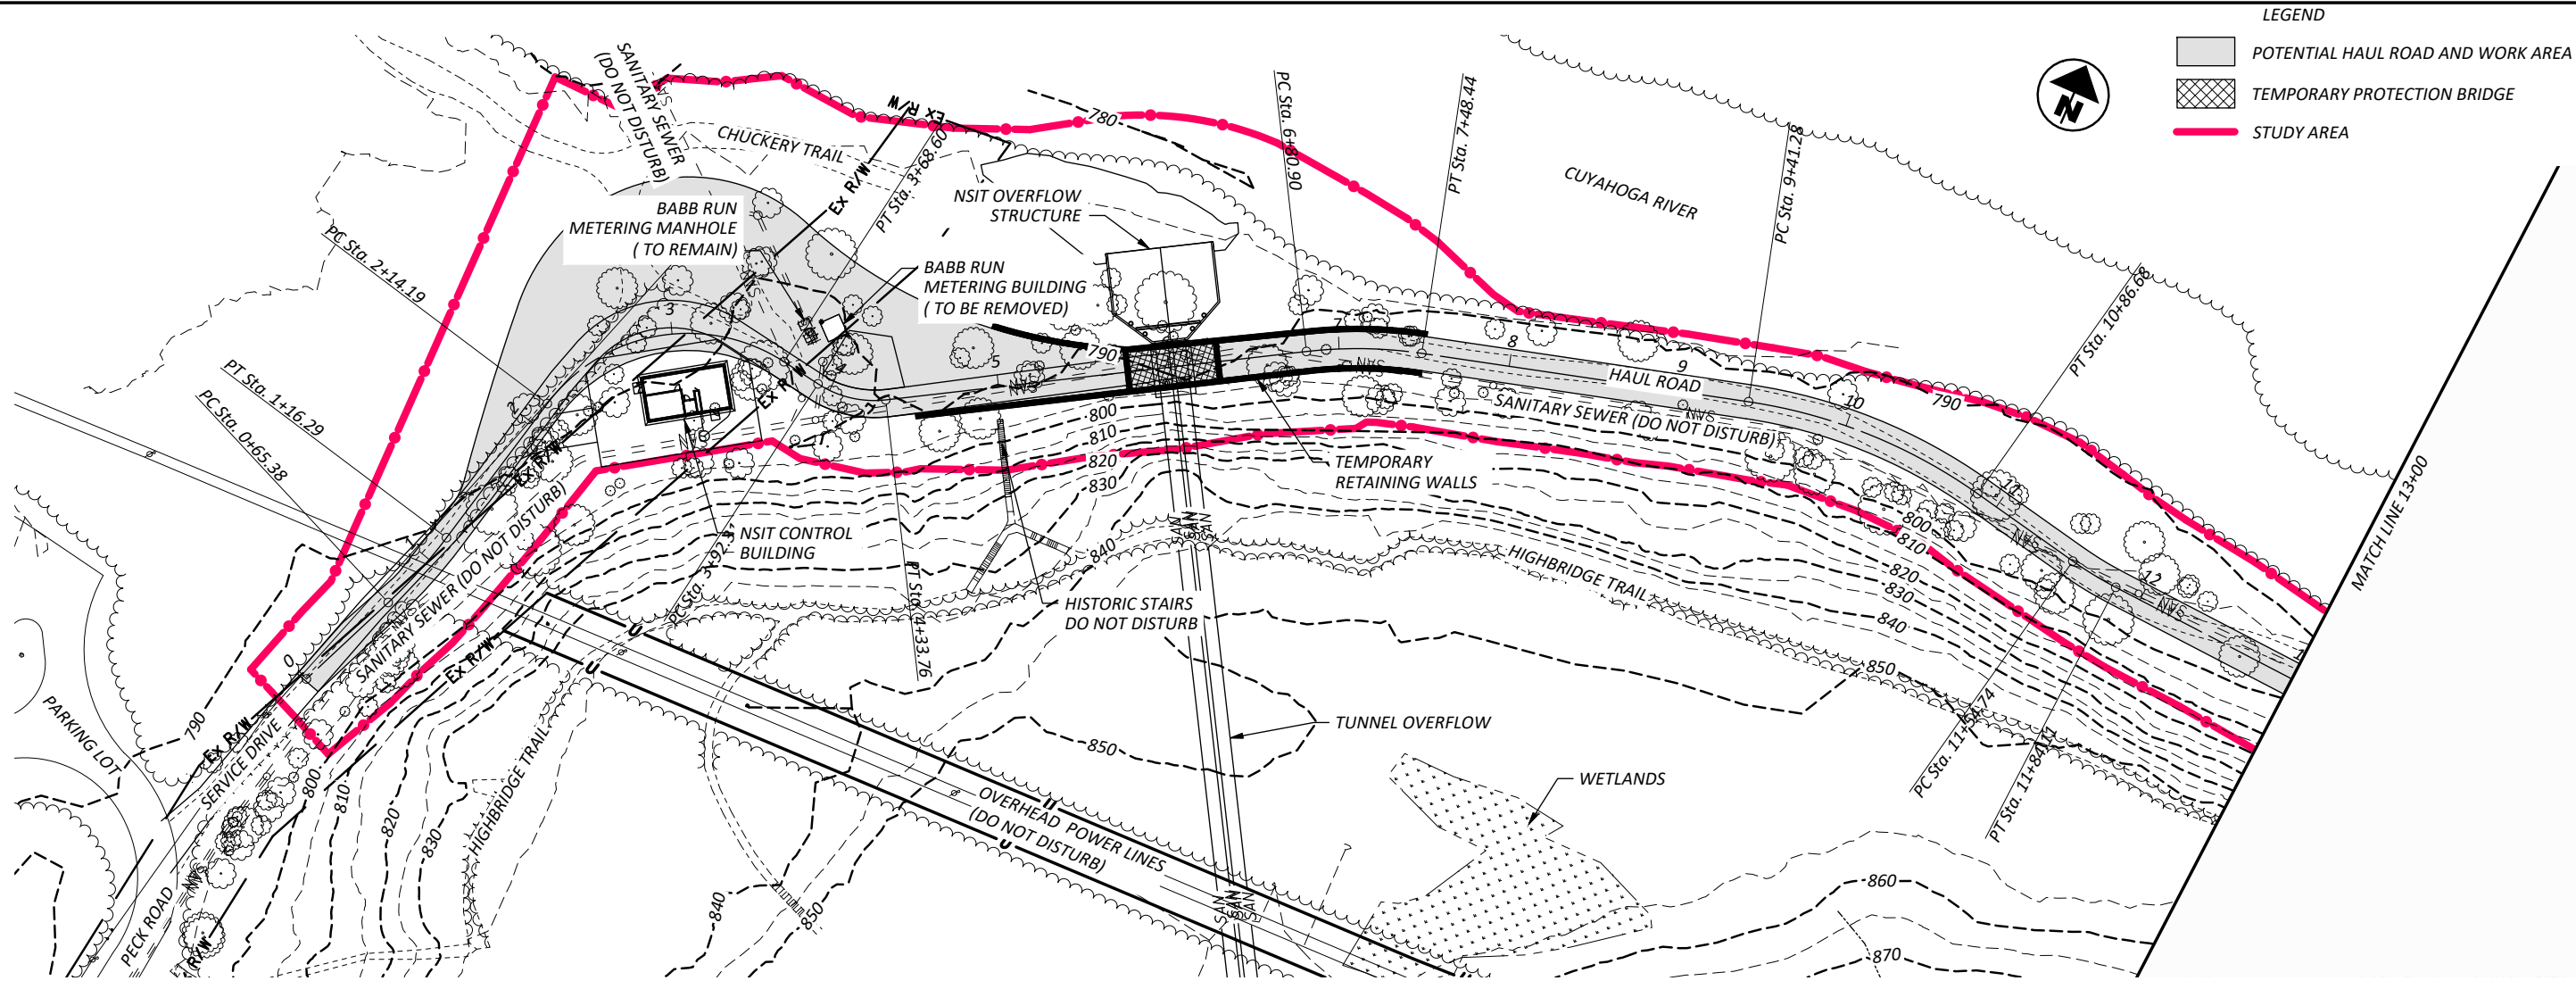

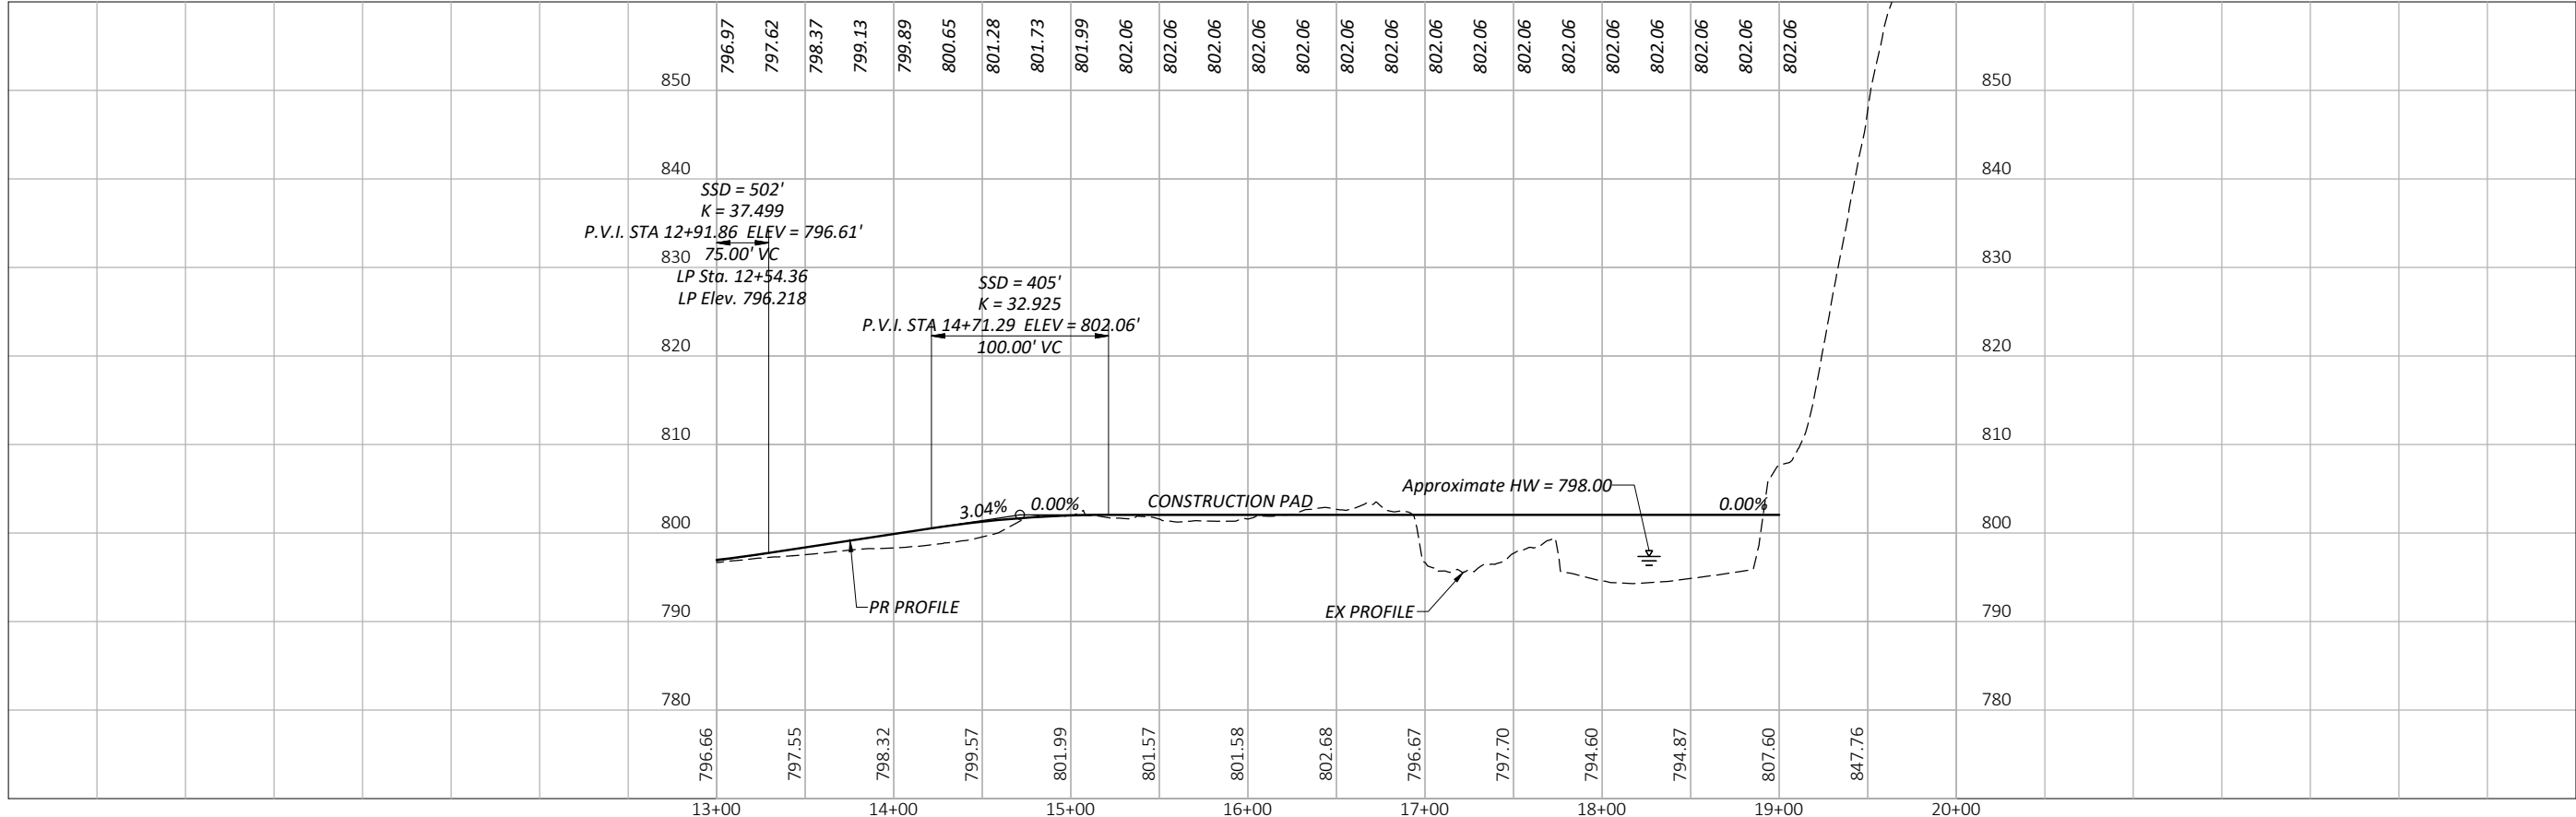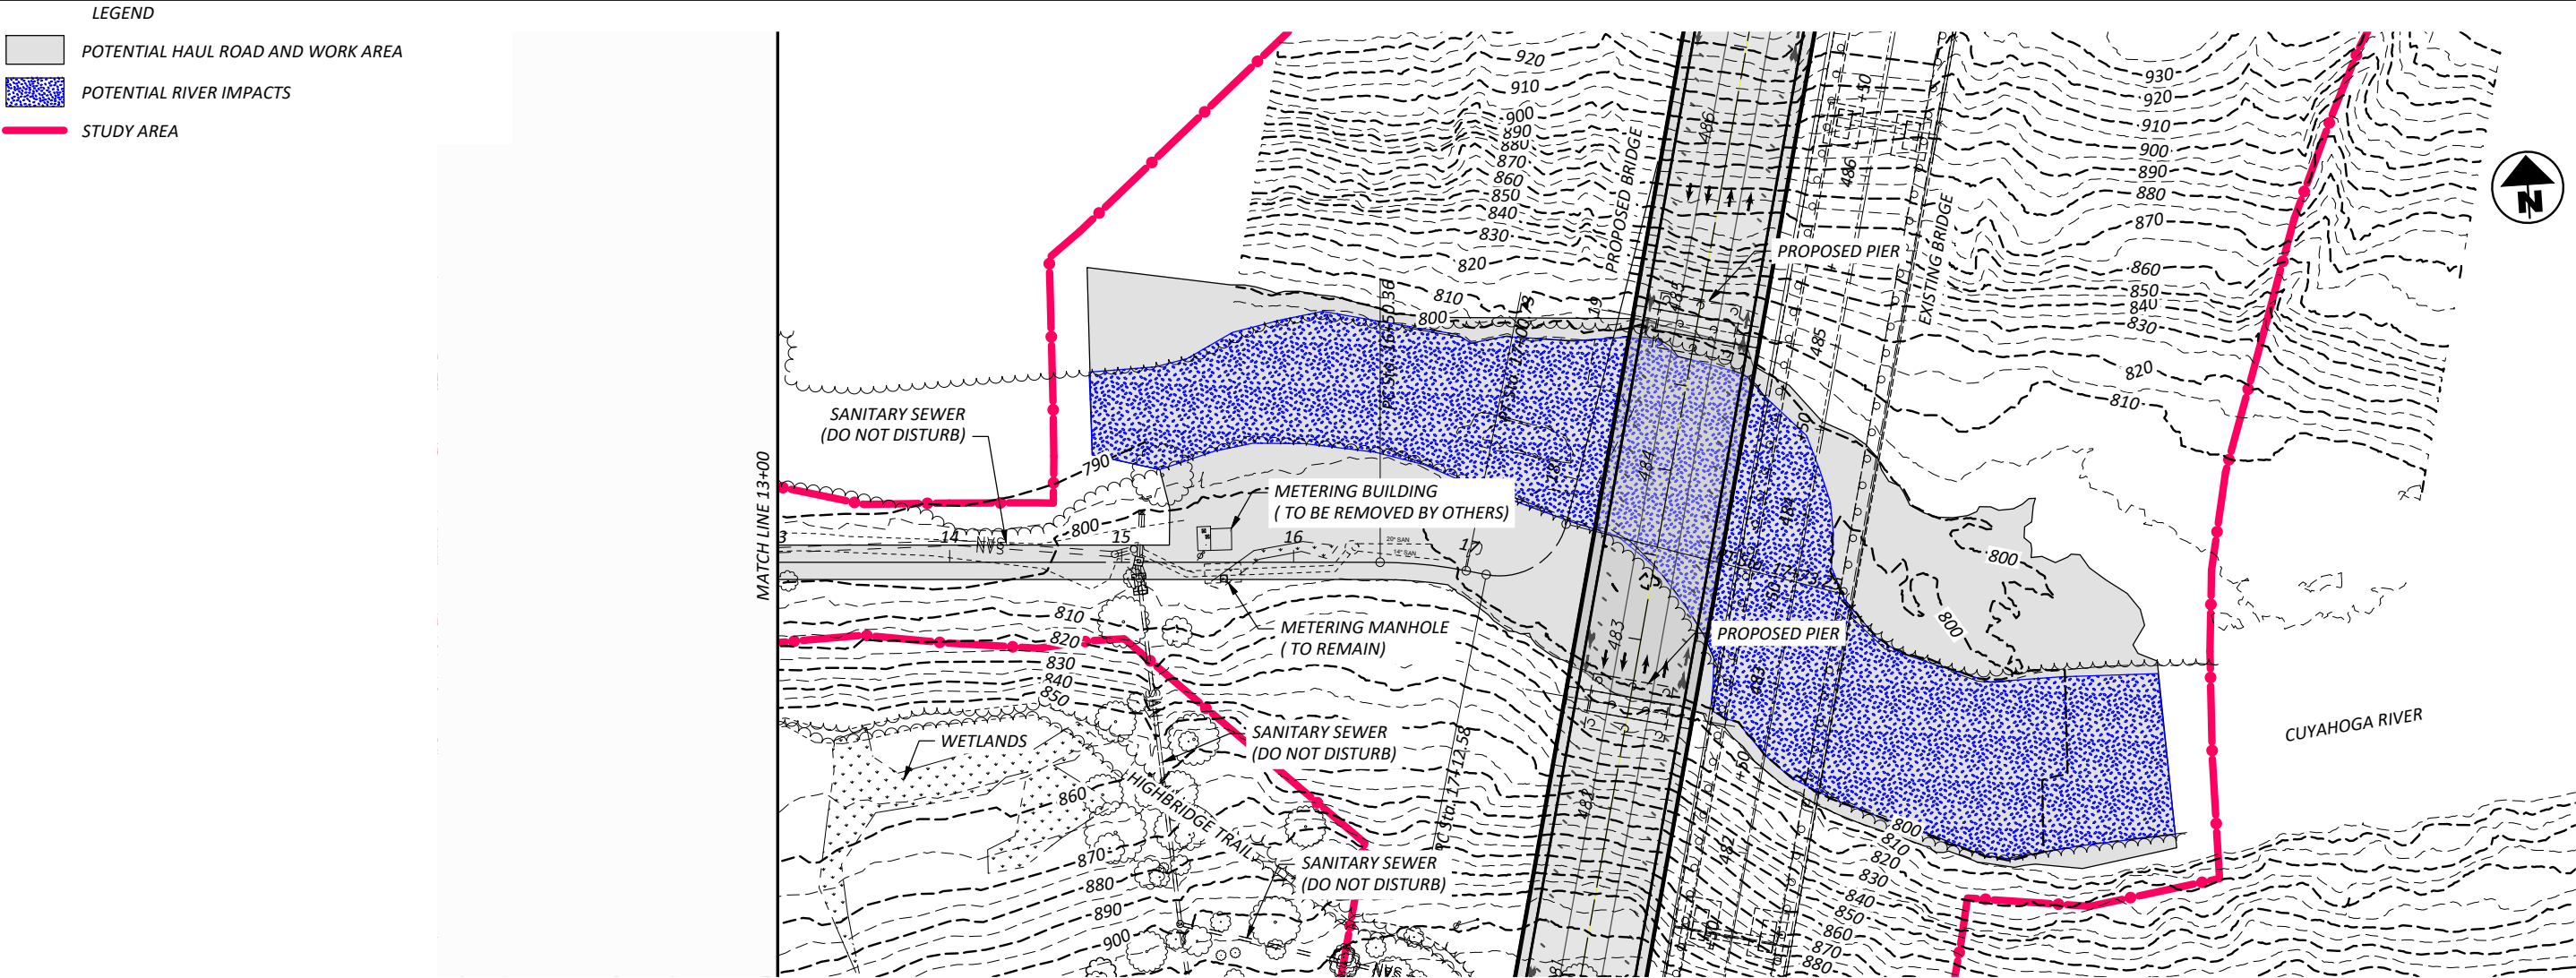

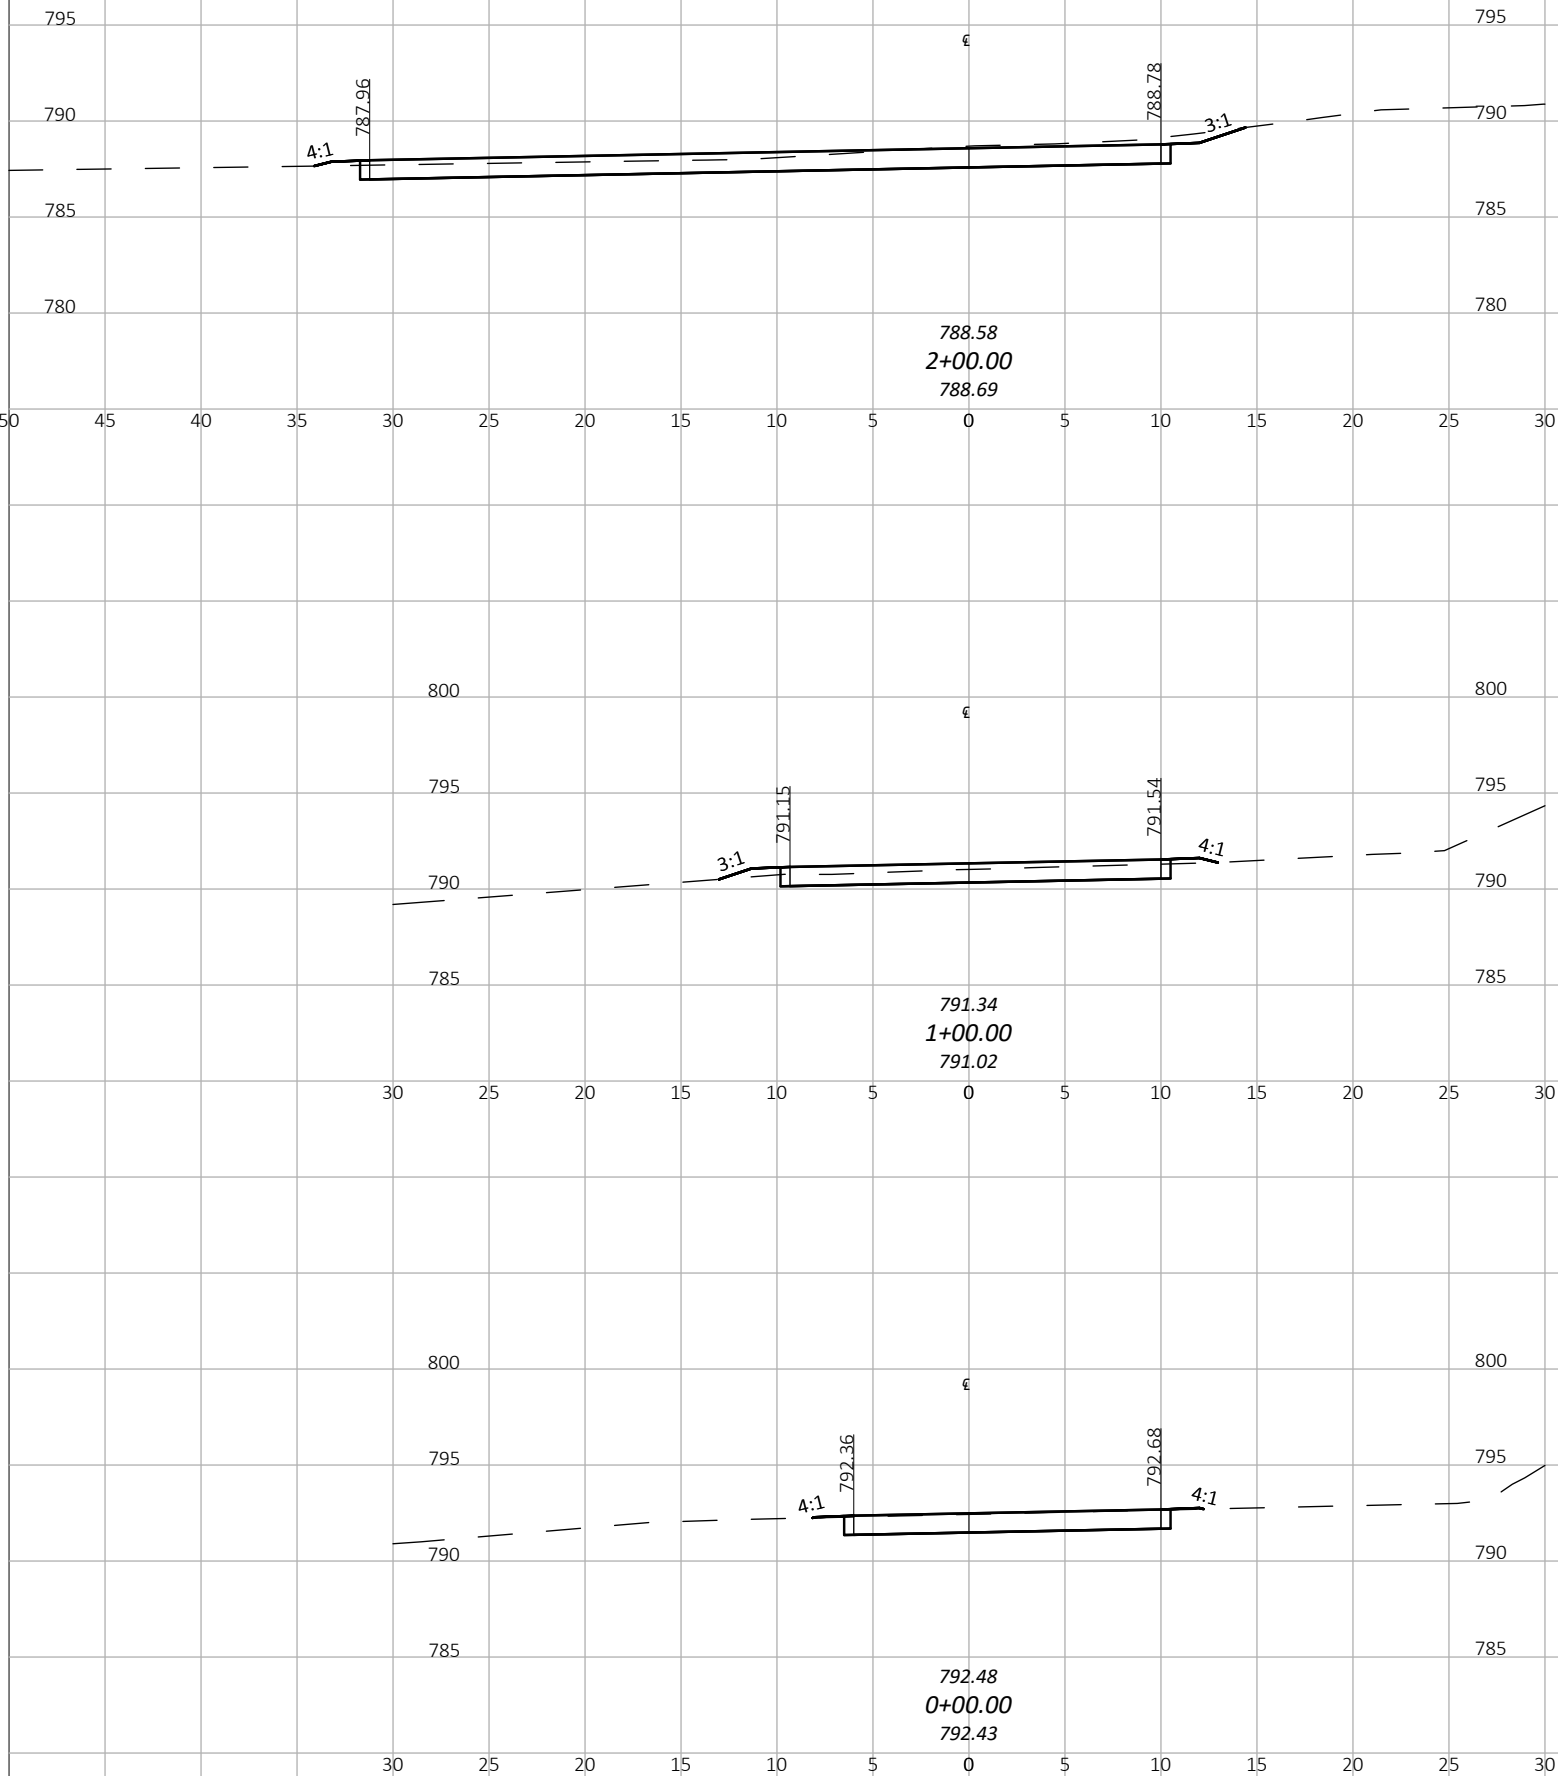
[illegible]

--	--	--	--

SHEET	TOTAL
B.1.3	3

SEEDING	
END WIDTH	SQ. YDS.

END AREA		VOLUME	
CUT	FILL	CUT	FILL

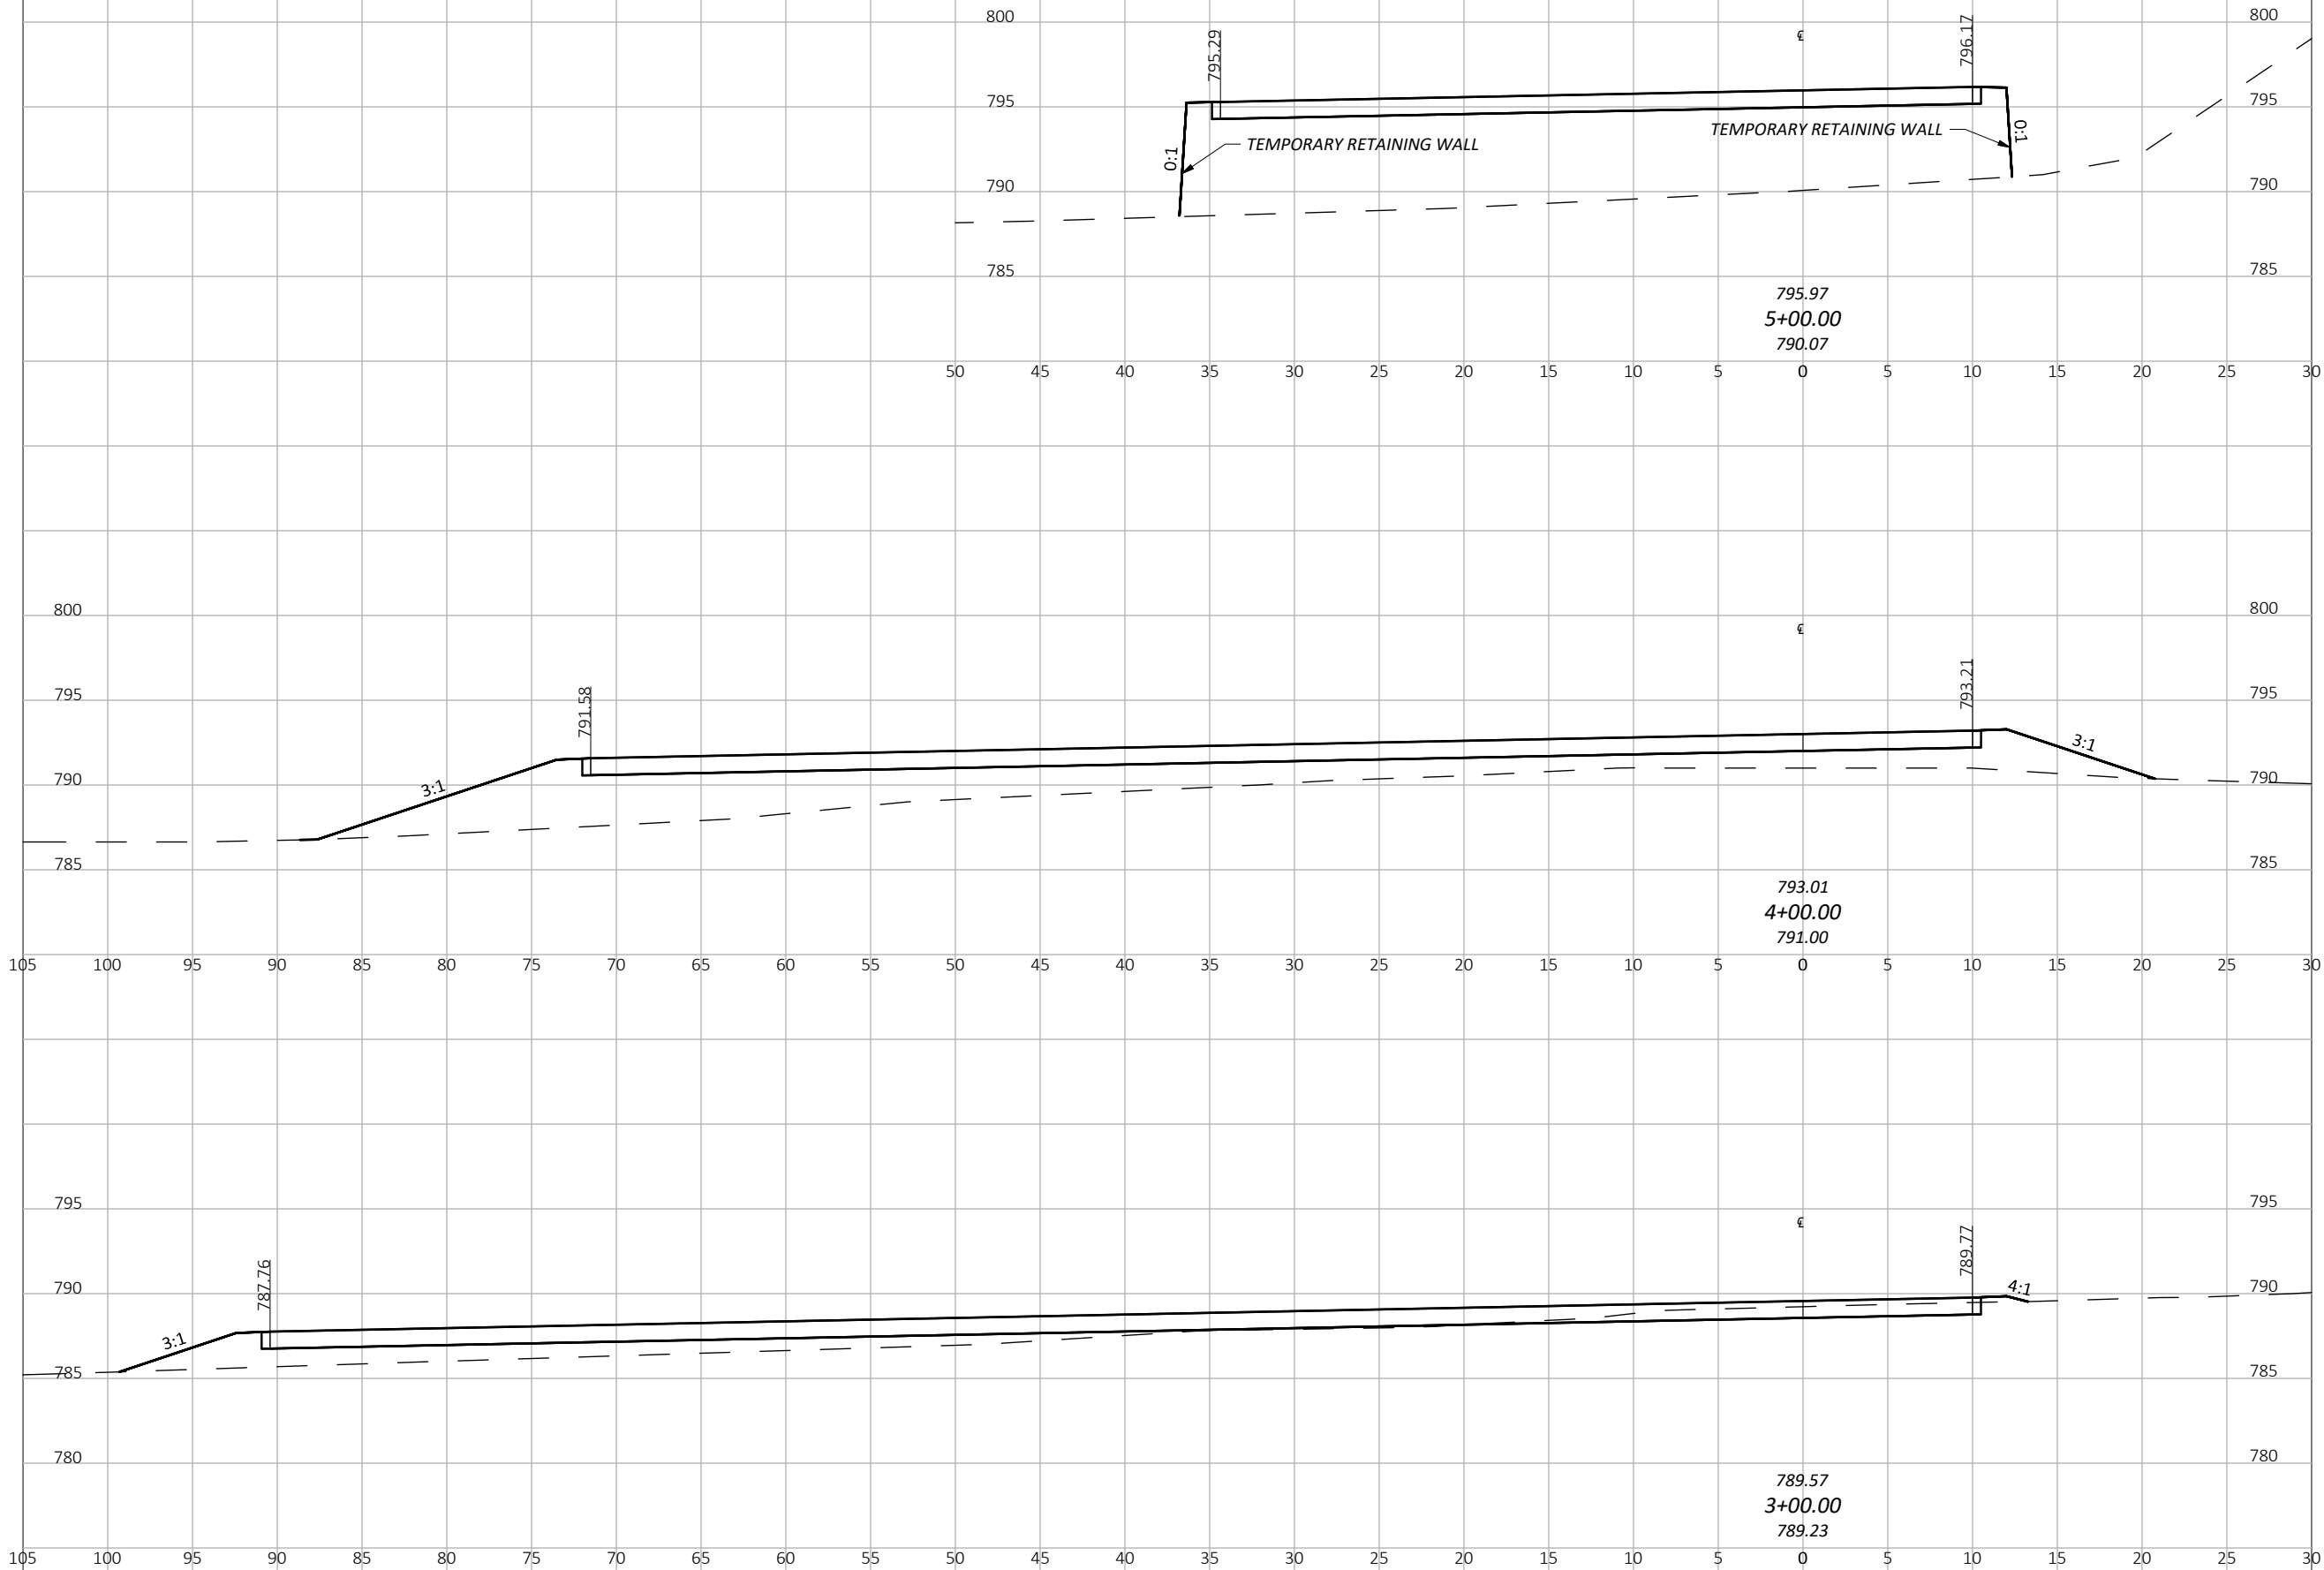

HAUL ROAD 1 CROSS SECTIONS

DESIGN AGENCY



DESIGNER

JES

REVIEWER

MRG

PROJECT ID

115383


SHEET

B.1.4

TOTAL

30

SEEDING	
END WIDTH	SQ. YDS.

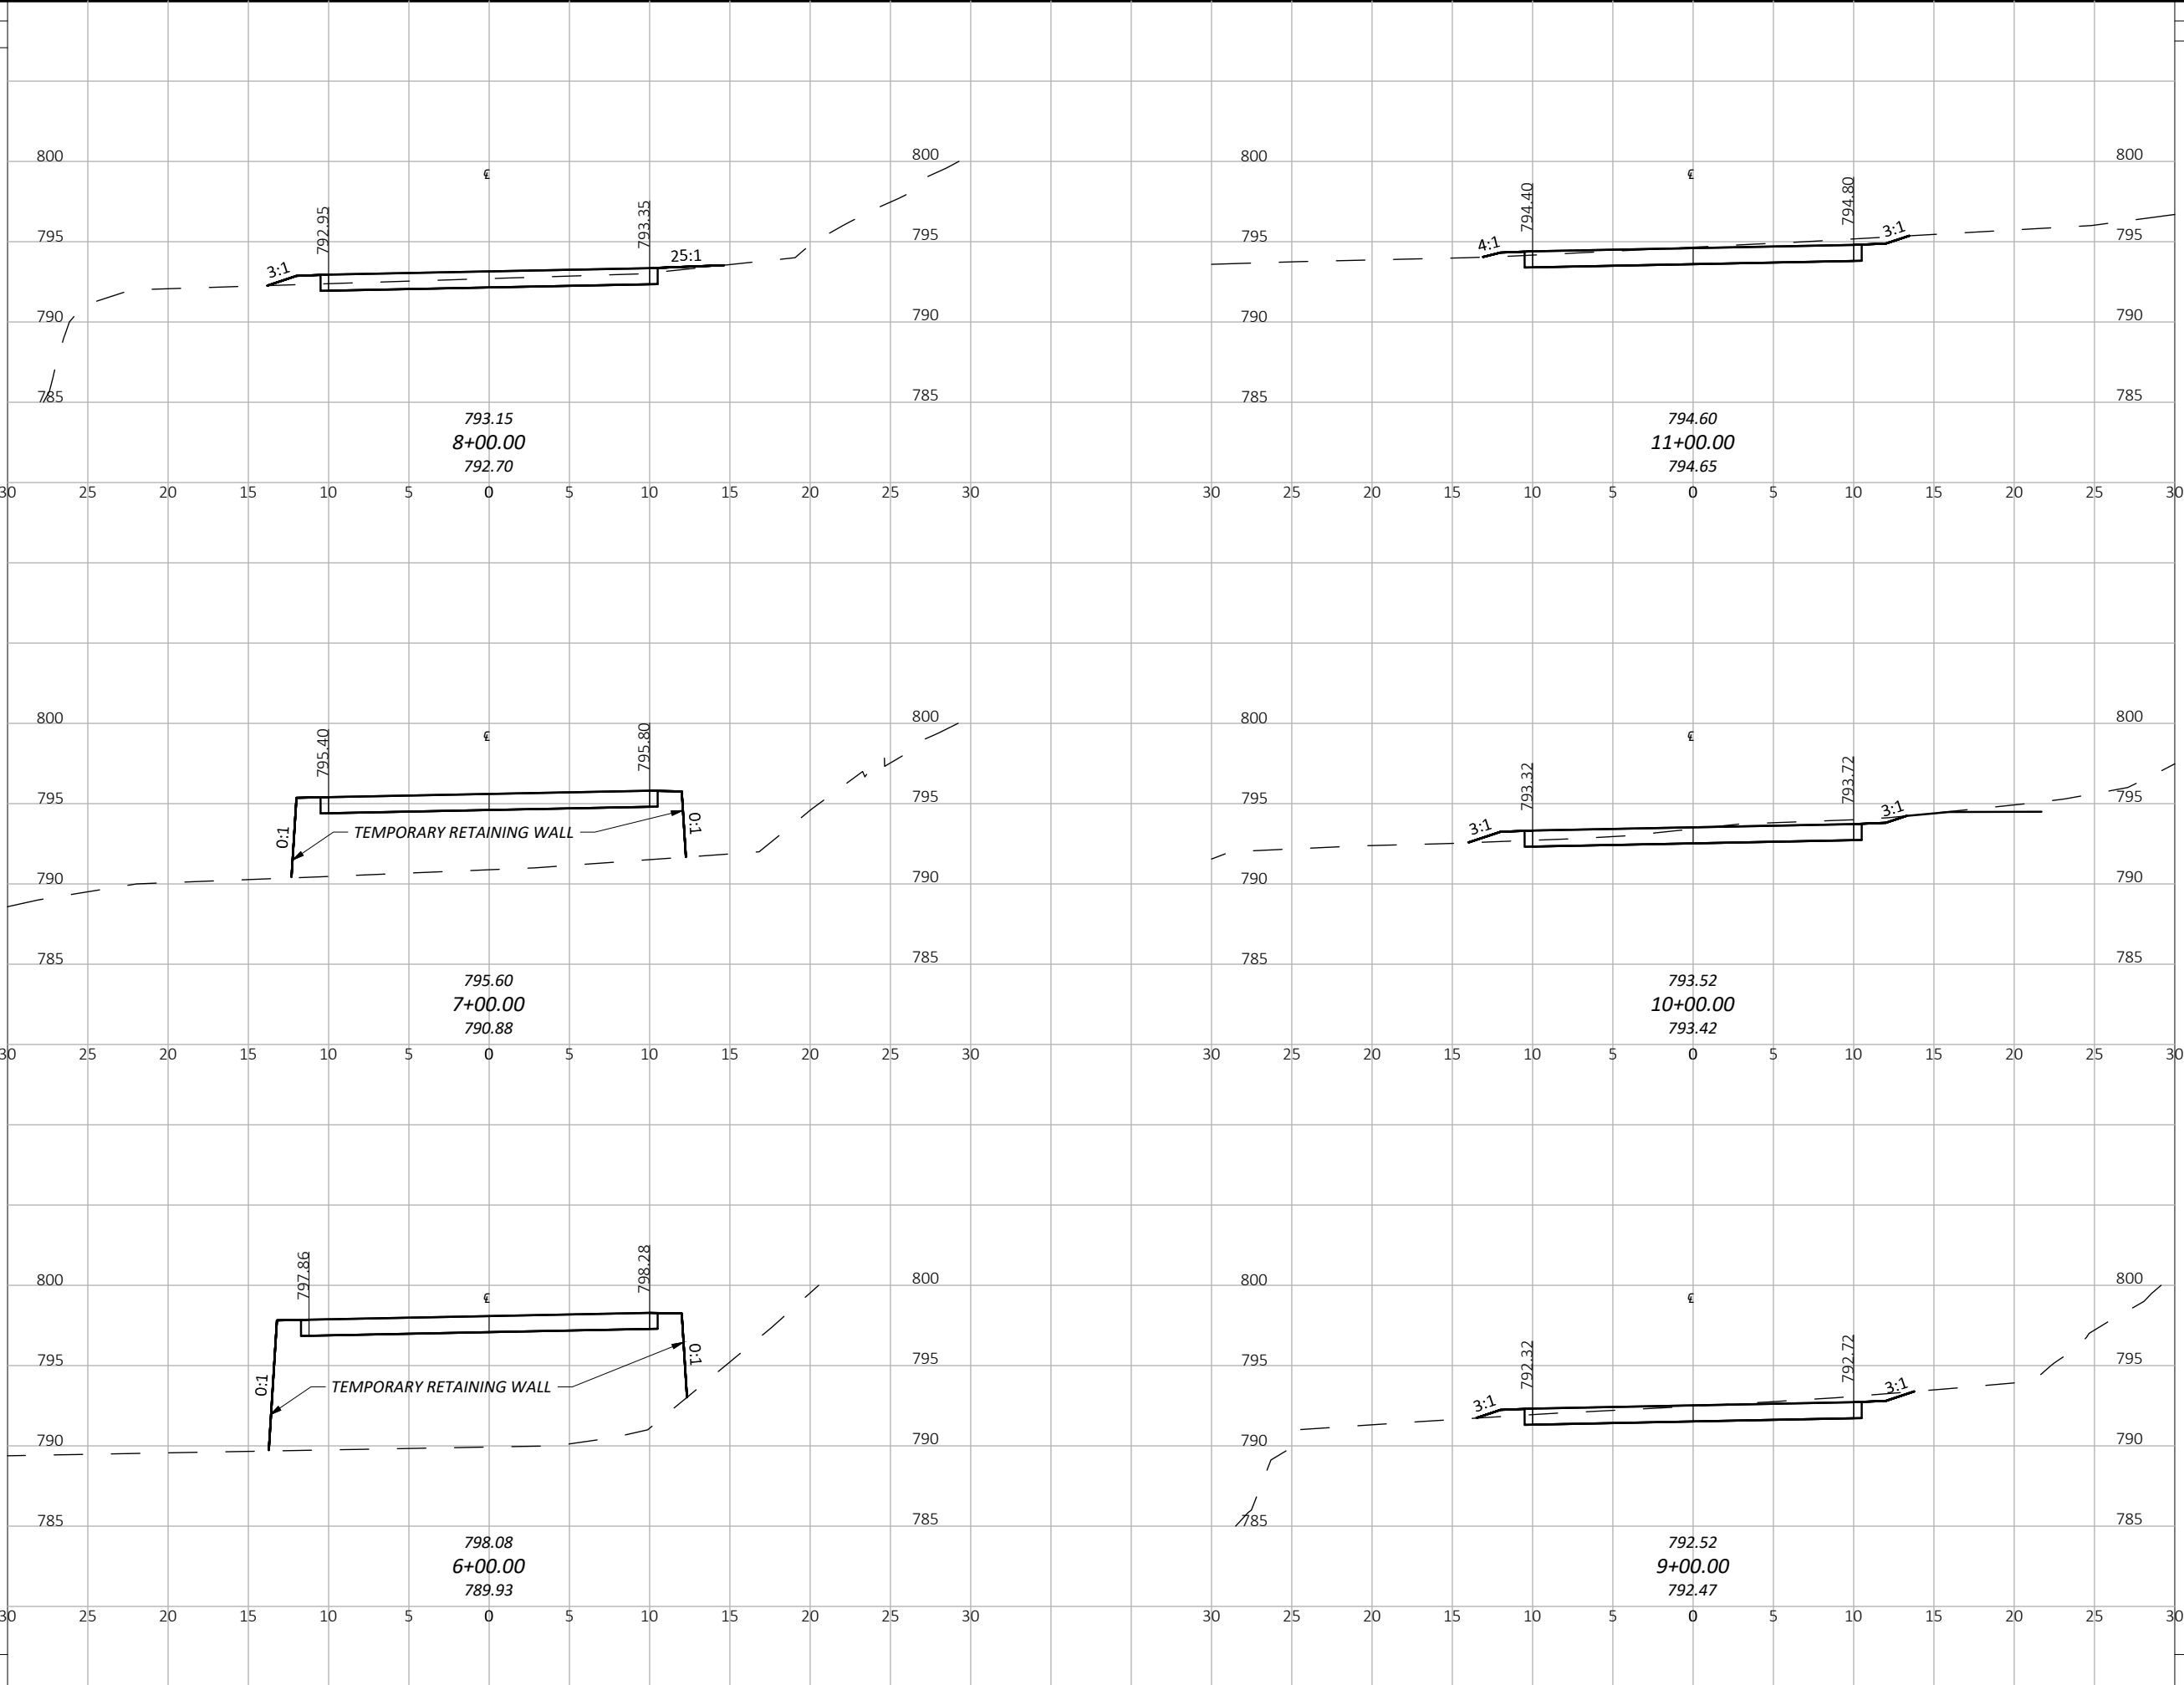

END AREA		VOLUME	
CUT	FILL	CUT	FILL

HAUL ROAD 1 CROSS SECTIONS

DESIGN AGENCY



DESIGNER

JES

REVIEWER

MRG

PROJECT ID

115383


SHEET

B.1.5

TOTAL

30

SEEDING	
END WIDTH	SQ. YDS.

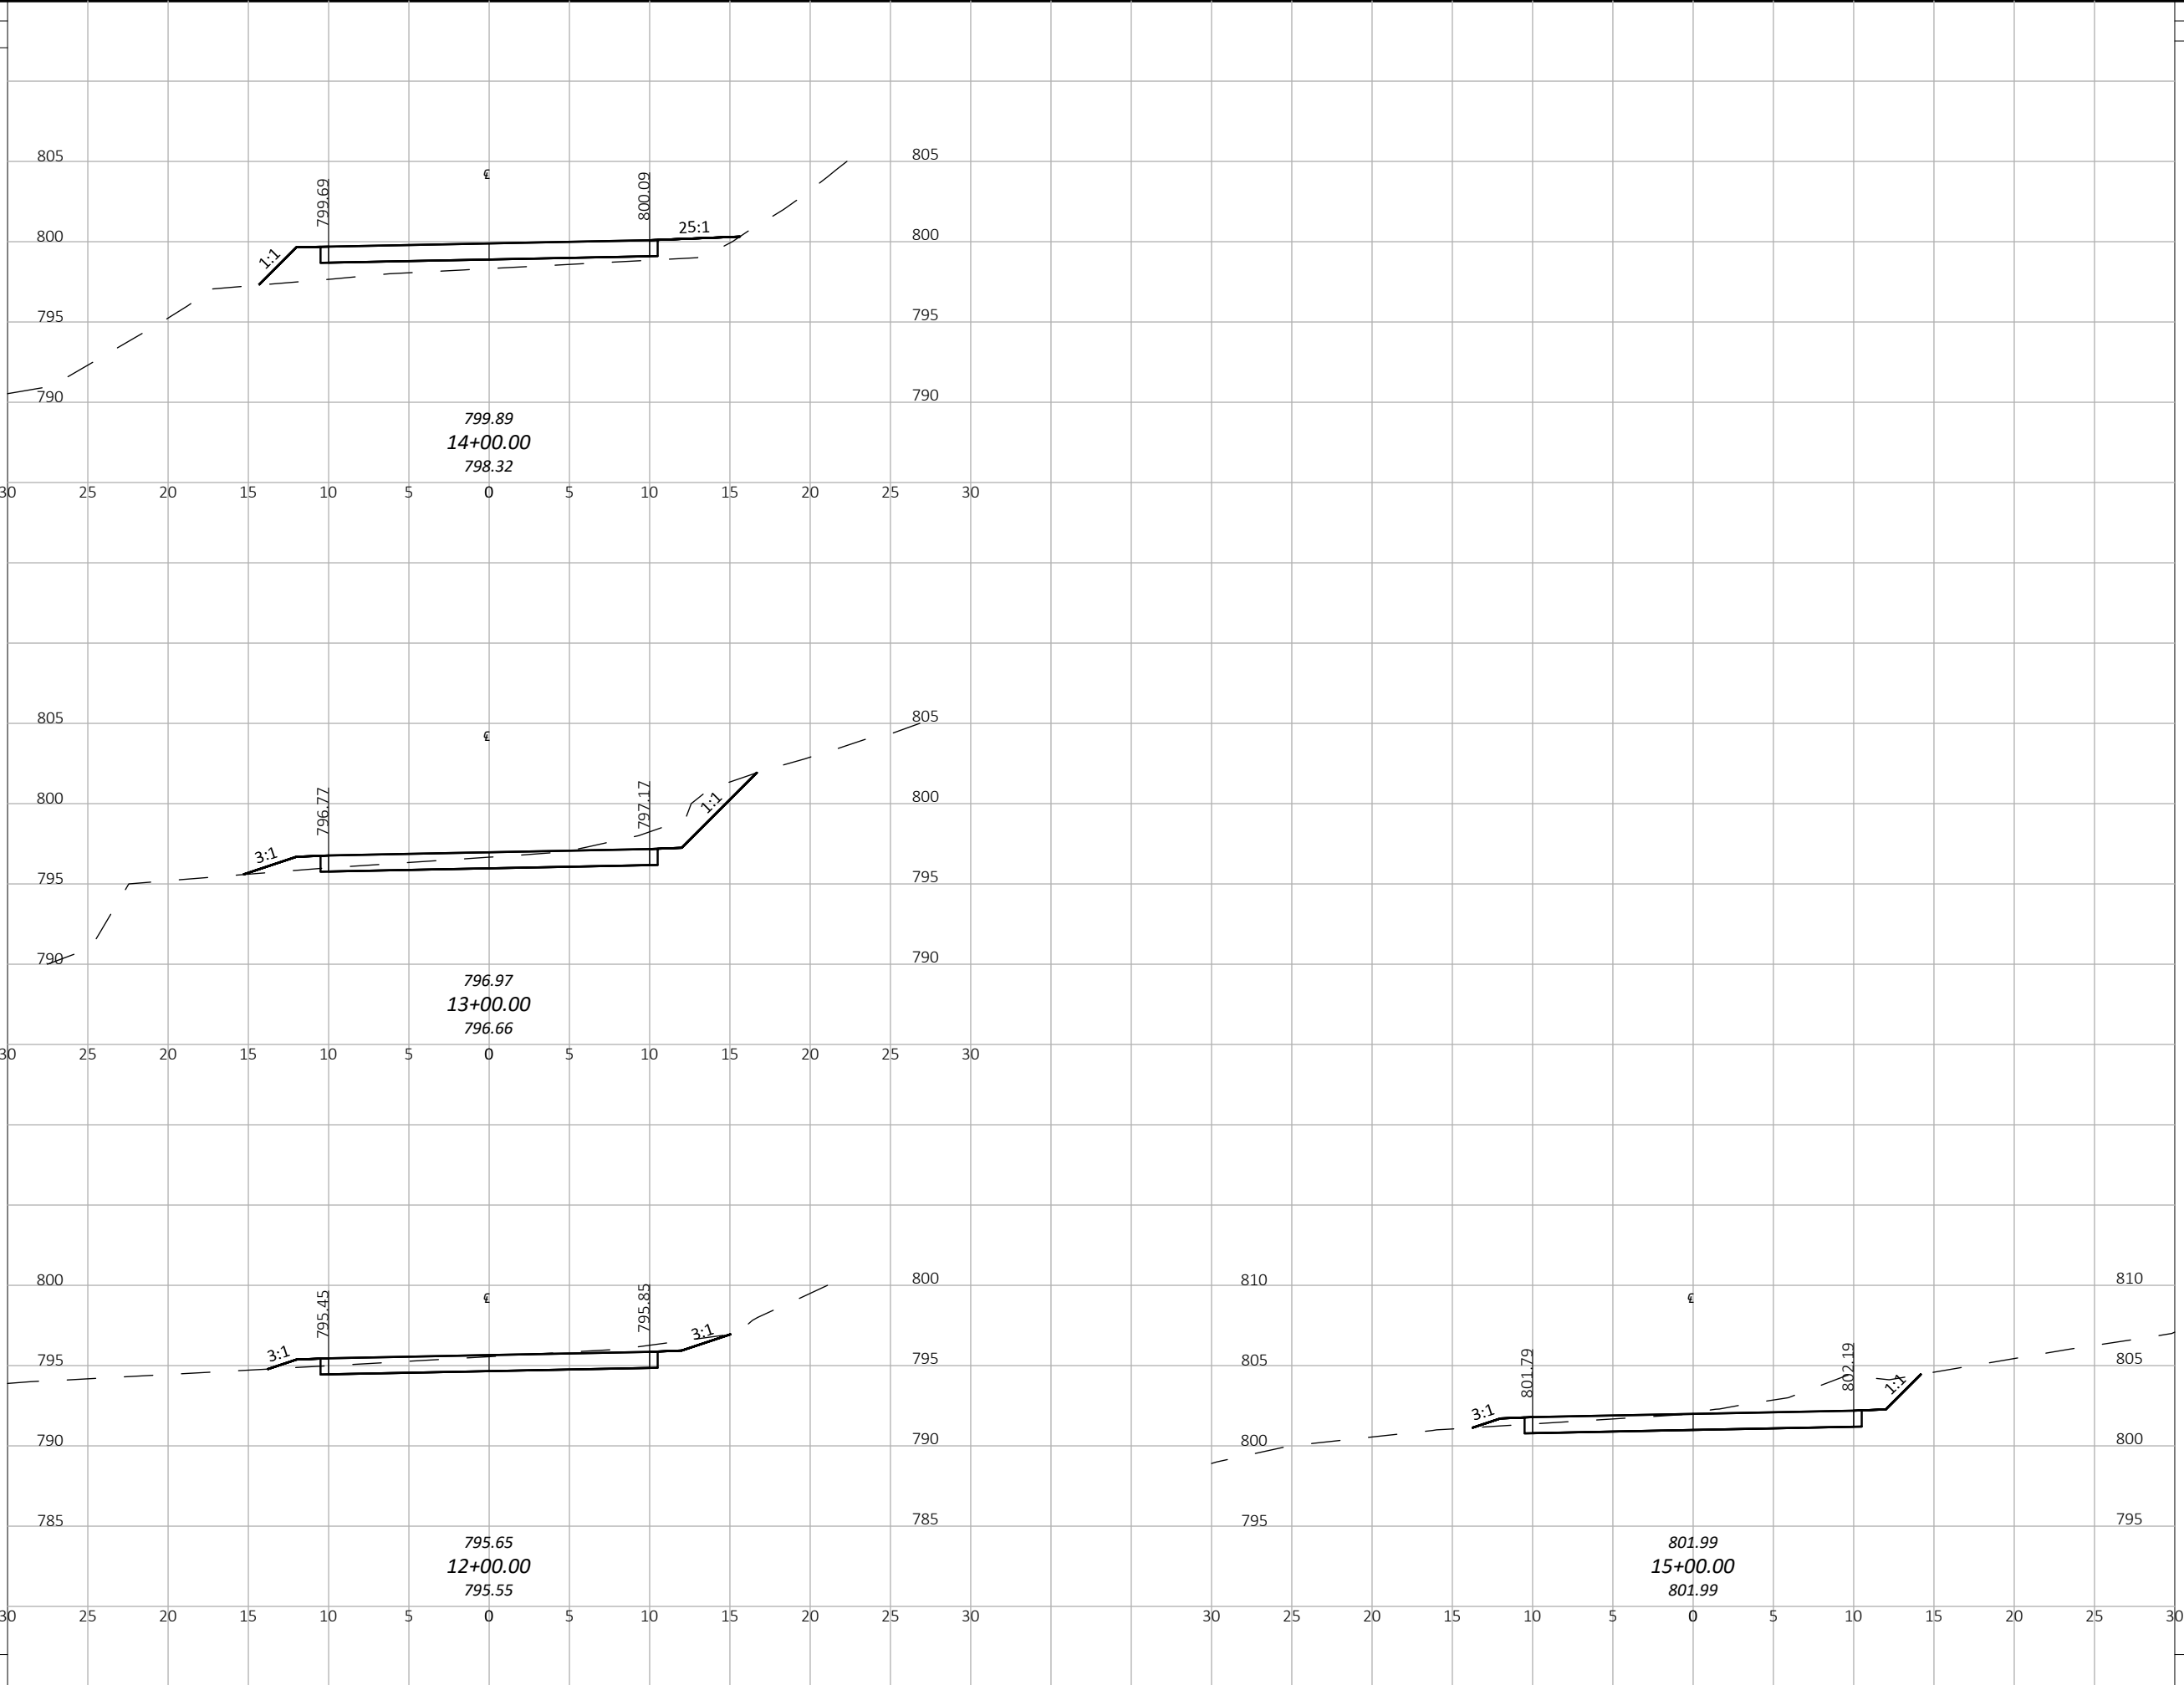

END AREA		VOLUME	
CUT	FILL	CUT	FILL

HAUL ROAD 1 CROSS SECTIONS

DESIGN AGENCY



DESIGNER

REVIEWER


PROJECT ID
115383

SHEET TOTAL
B.1.6 30

SUM-CR8-9.08 (High Level Bridge)

12/08/2024
O:\2022\2022078\115383\400-Engineering\Roadway\Sheets\2022078_XS001.dwg

SEEDING	
END WIDTH	SQ. YDS.

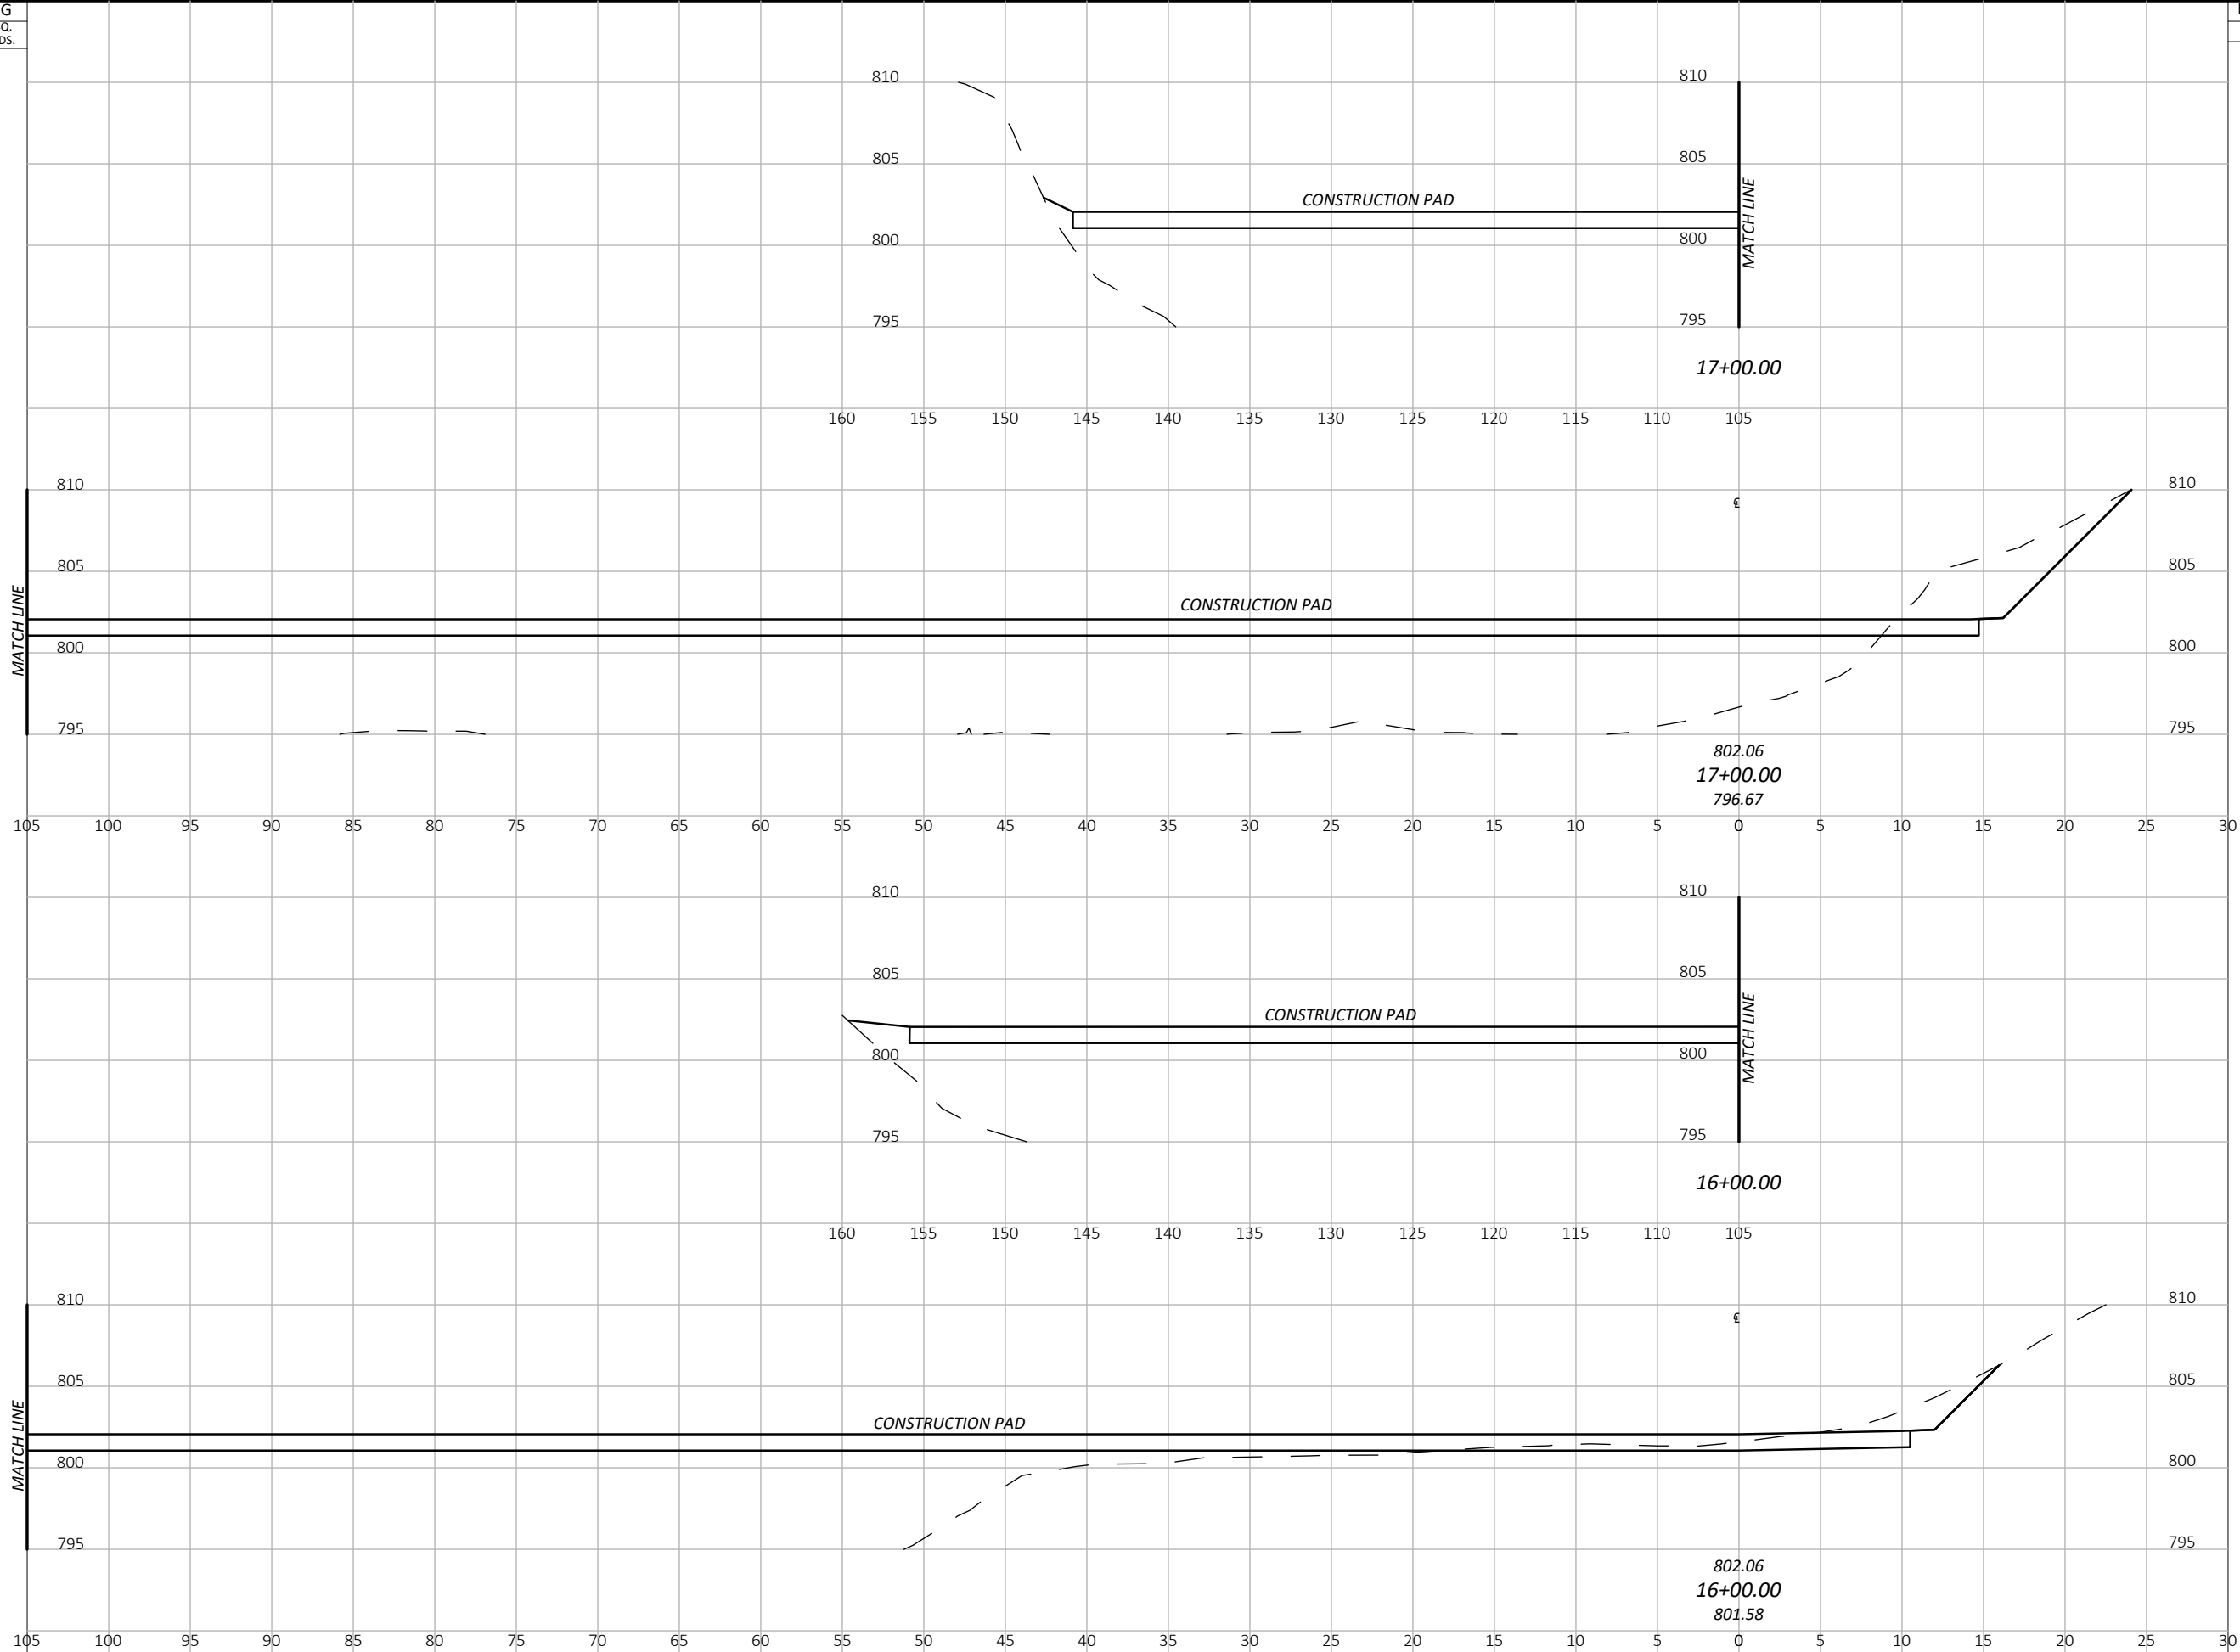

END AREA		VOLUME	
CUT	FILL	CUT	FILL

HAUL ROAD 1 CROSS SECTIONS

DESIGN AGENCY




DESIGNER

REVIEWER


PROJECT ID
115383

SHEET	TOTAL
B.1.7	30

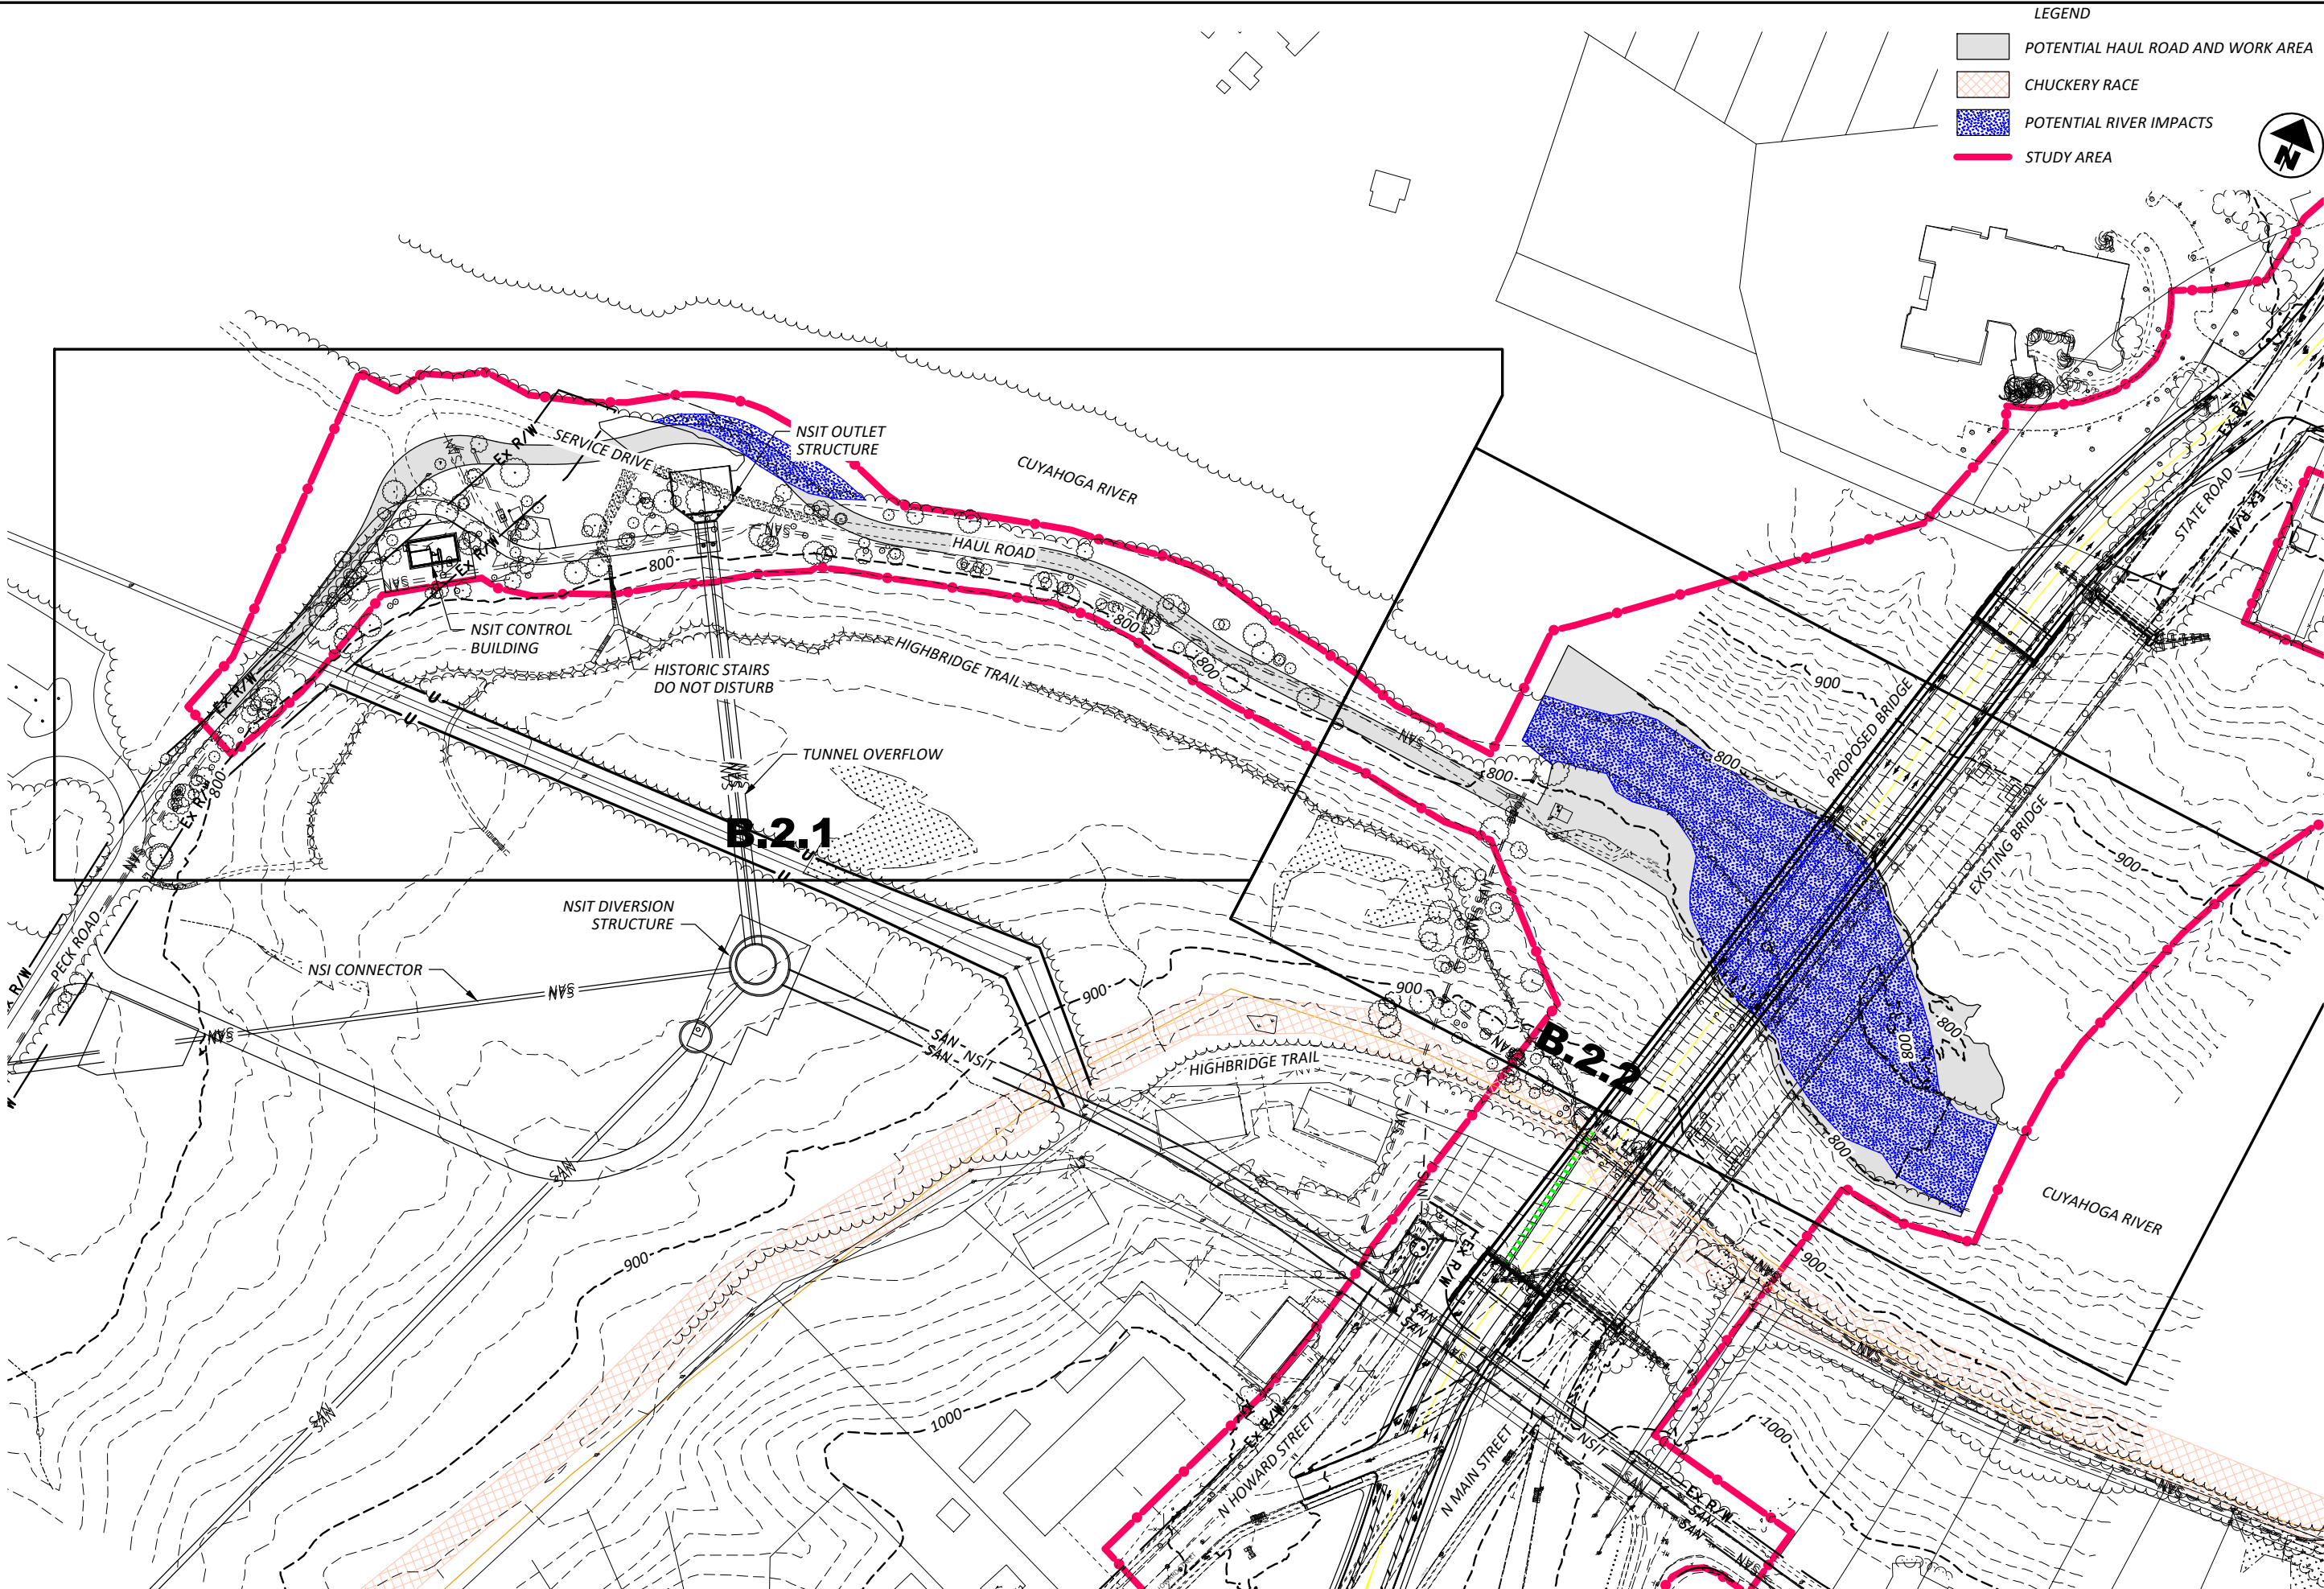

LEGEND

- POTENTIAL HAUL ROAD AND WORK AREA
- CHUCKERY RACE
- POTENTIAL RIVER IMPACTS
- STUDY AREA


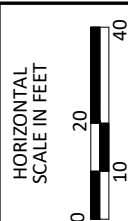


HAUL ROAD OPTION 2 OVERVIEW


DESIGN AGENCY



DESIGNER	CHECKER
JES	
REVIEWER	
MRG	
PROJECT ID	115383
SHEET	TOTAL
B.2.0	11

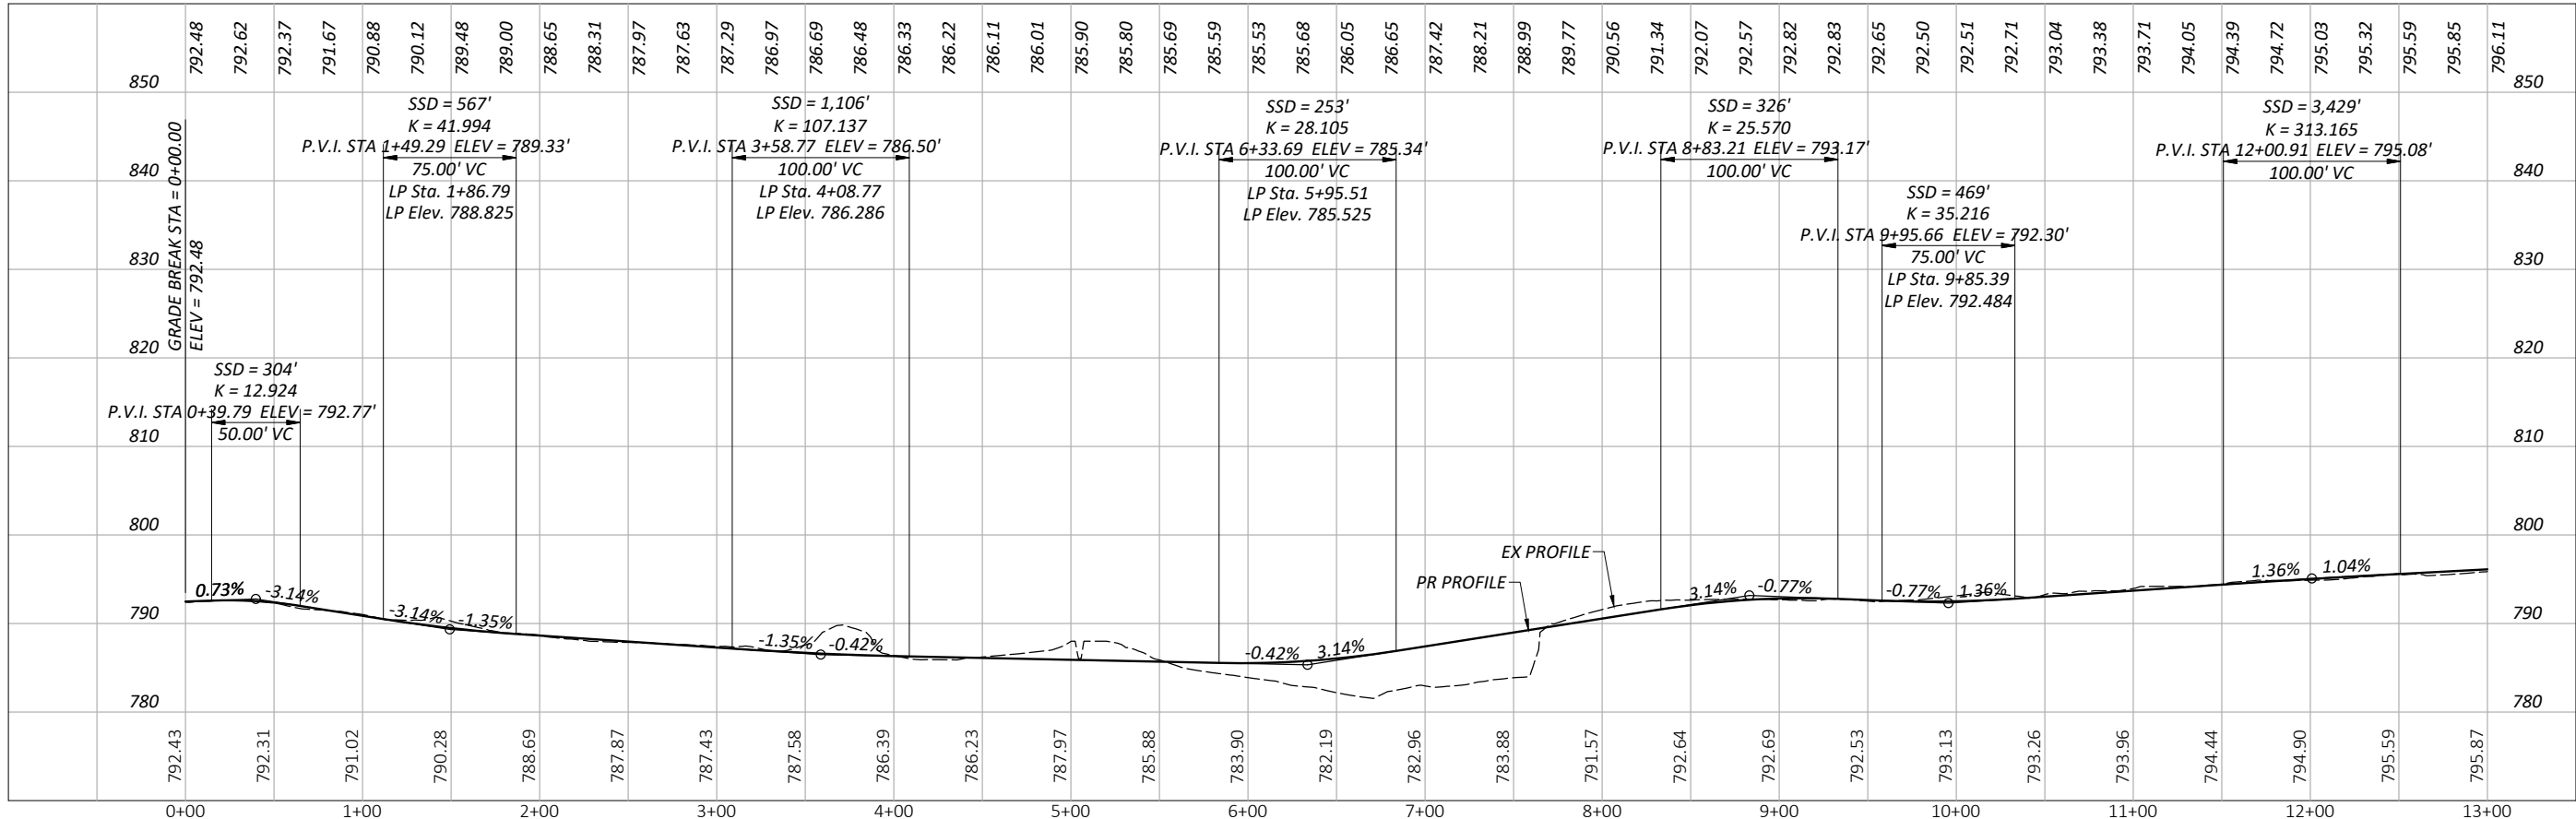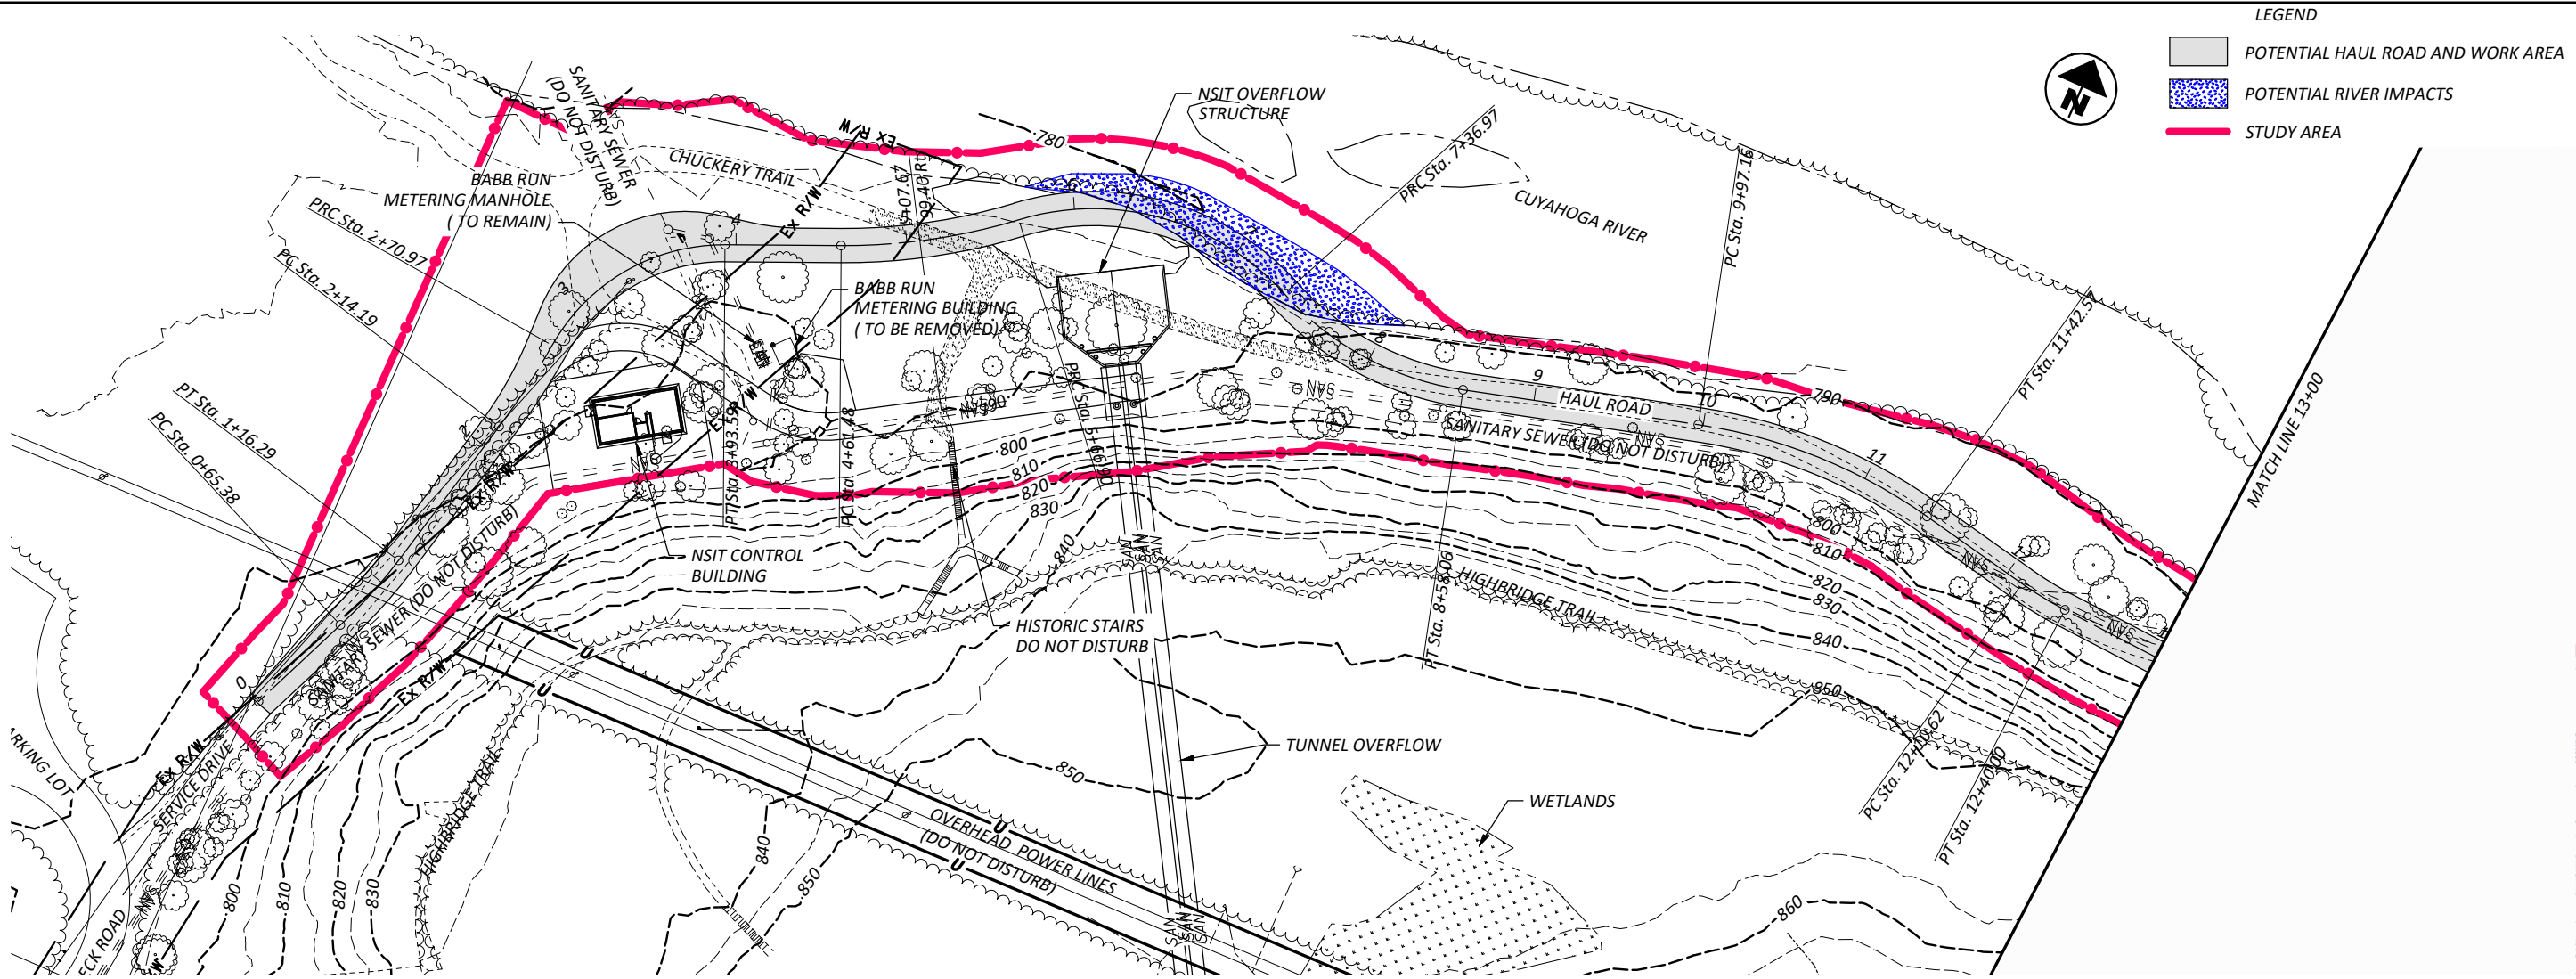


- LEGEND
- POTENTIAL HAUL ROAD AND WORK AREA
 - POTENTIAL RIVER IMPACTS
 - STUDY AREA

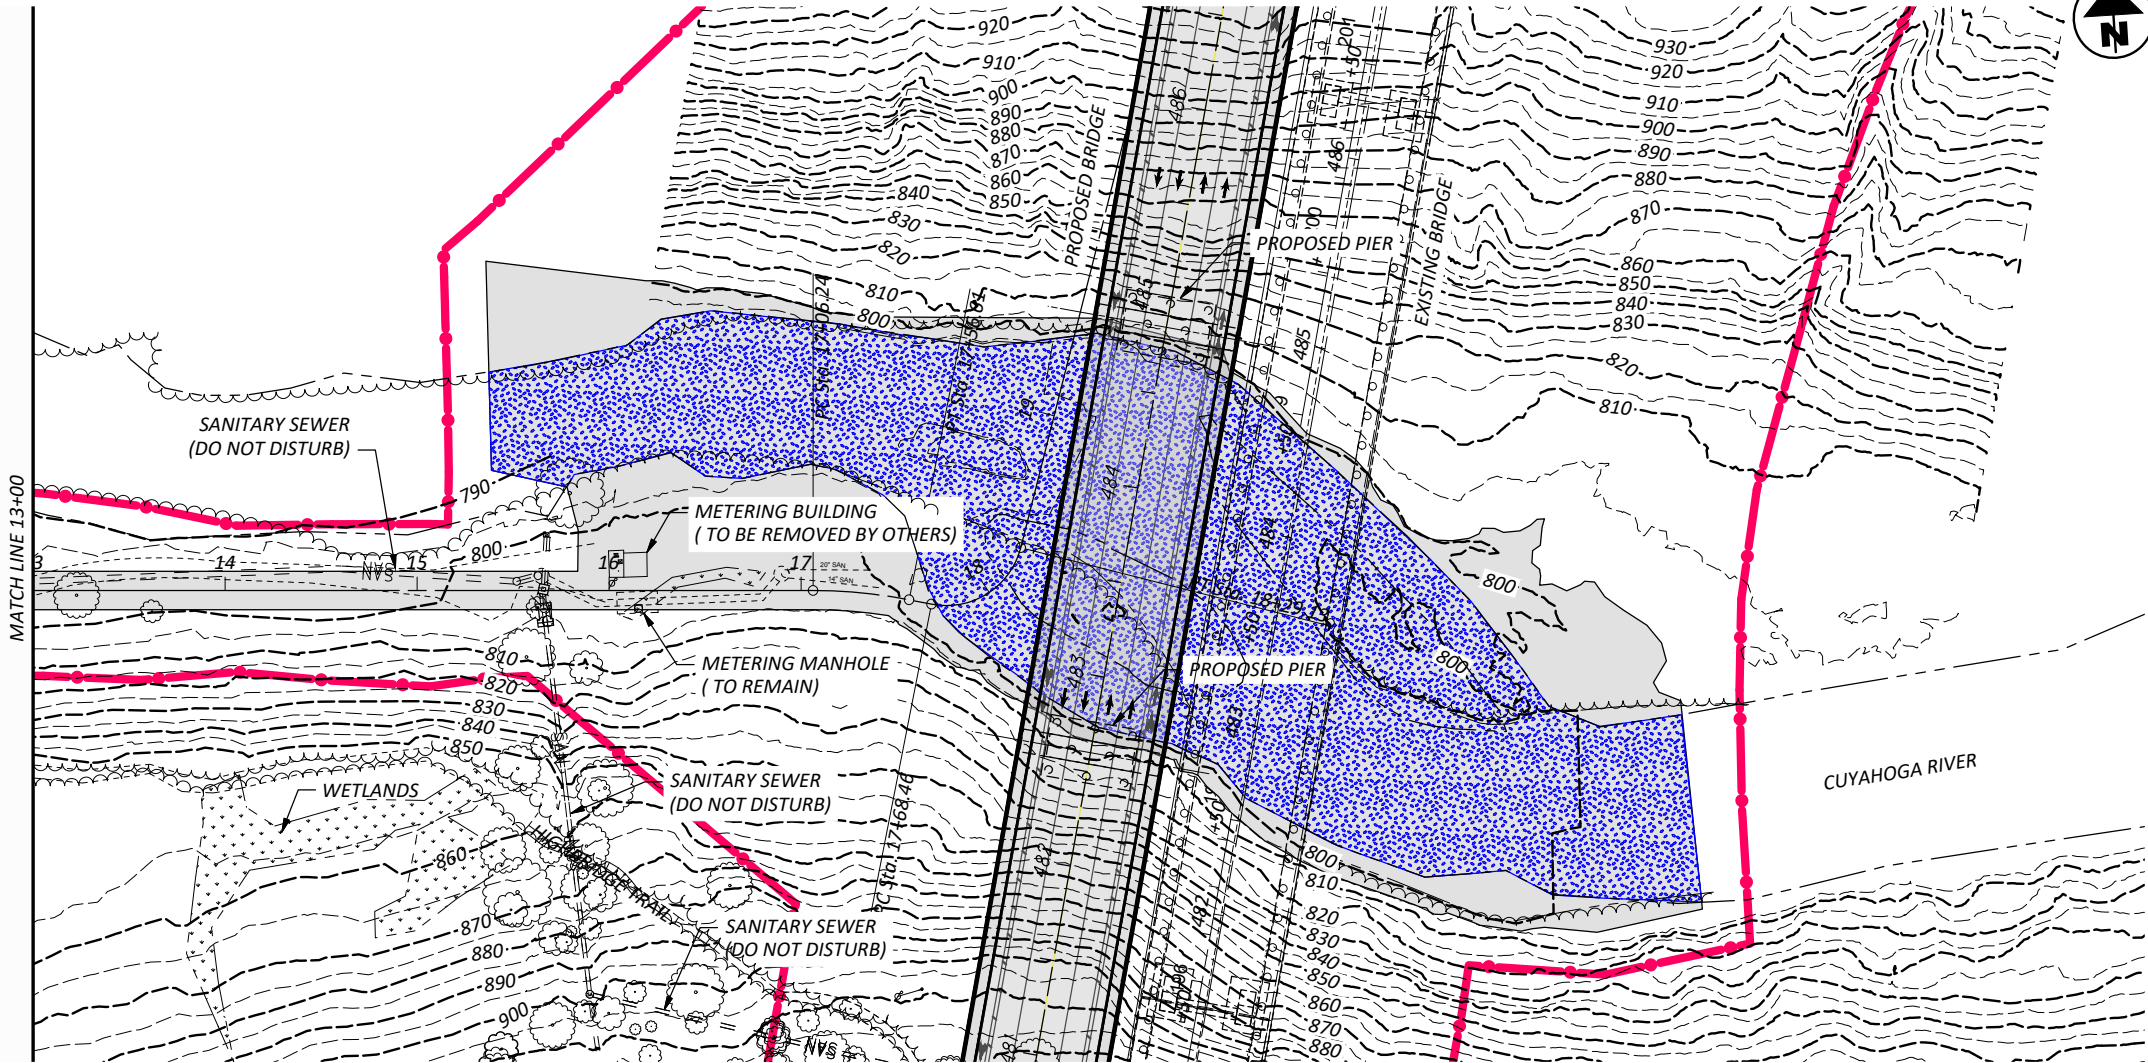

HORIZONTAL
SCALE IN FEET

0 25 50 100

PLAN AND PROFILE HAUL ROAD ALTERNATE 2

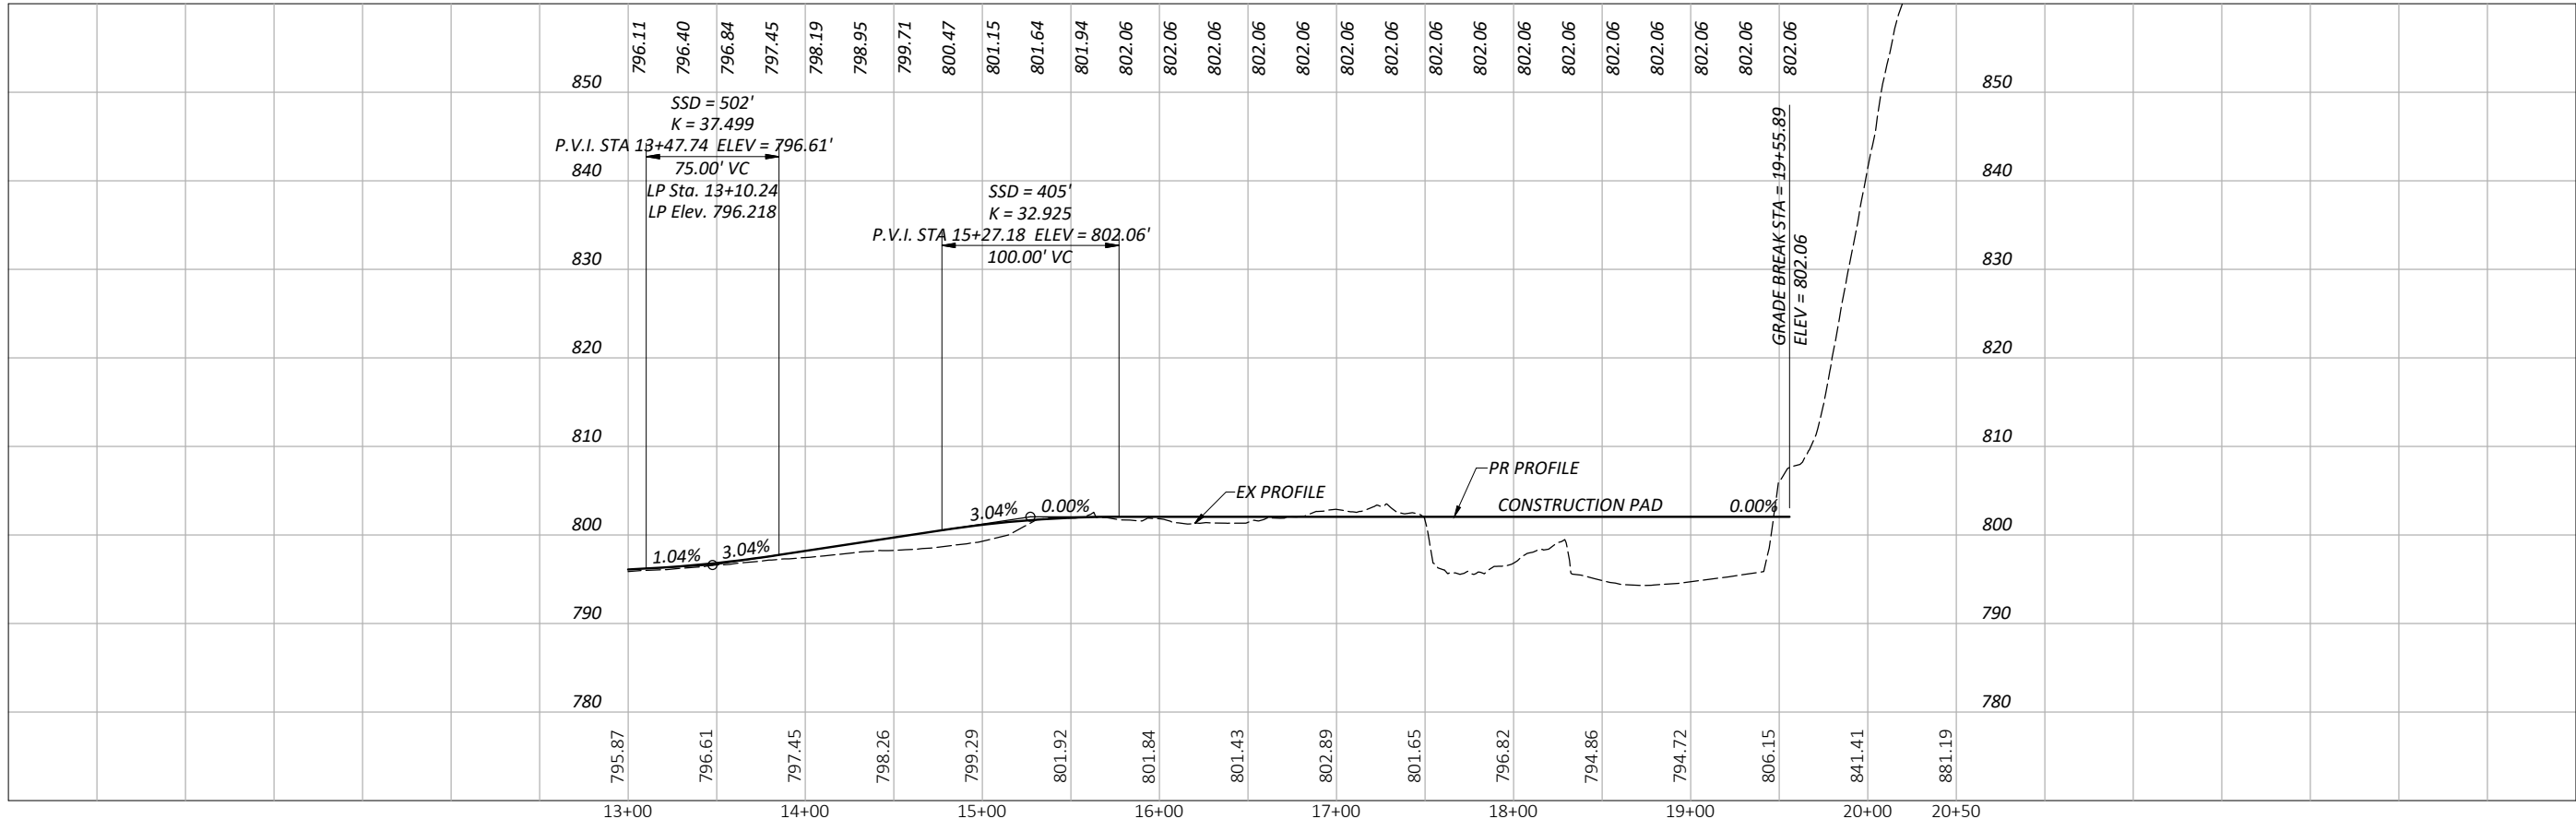

DESIGN AGENCY



DESIGNER

JES

REVIEWER

MRG

PROJECT ID

115383


SHEET

B.2.2

TOTAL

11

SEEDING	
END WIDTH	SQ. YDS.

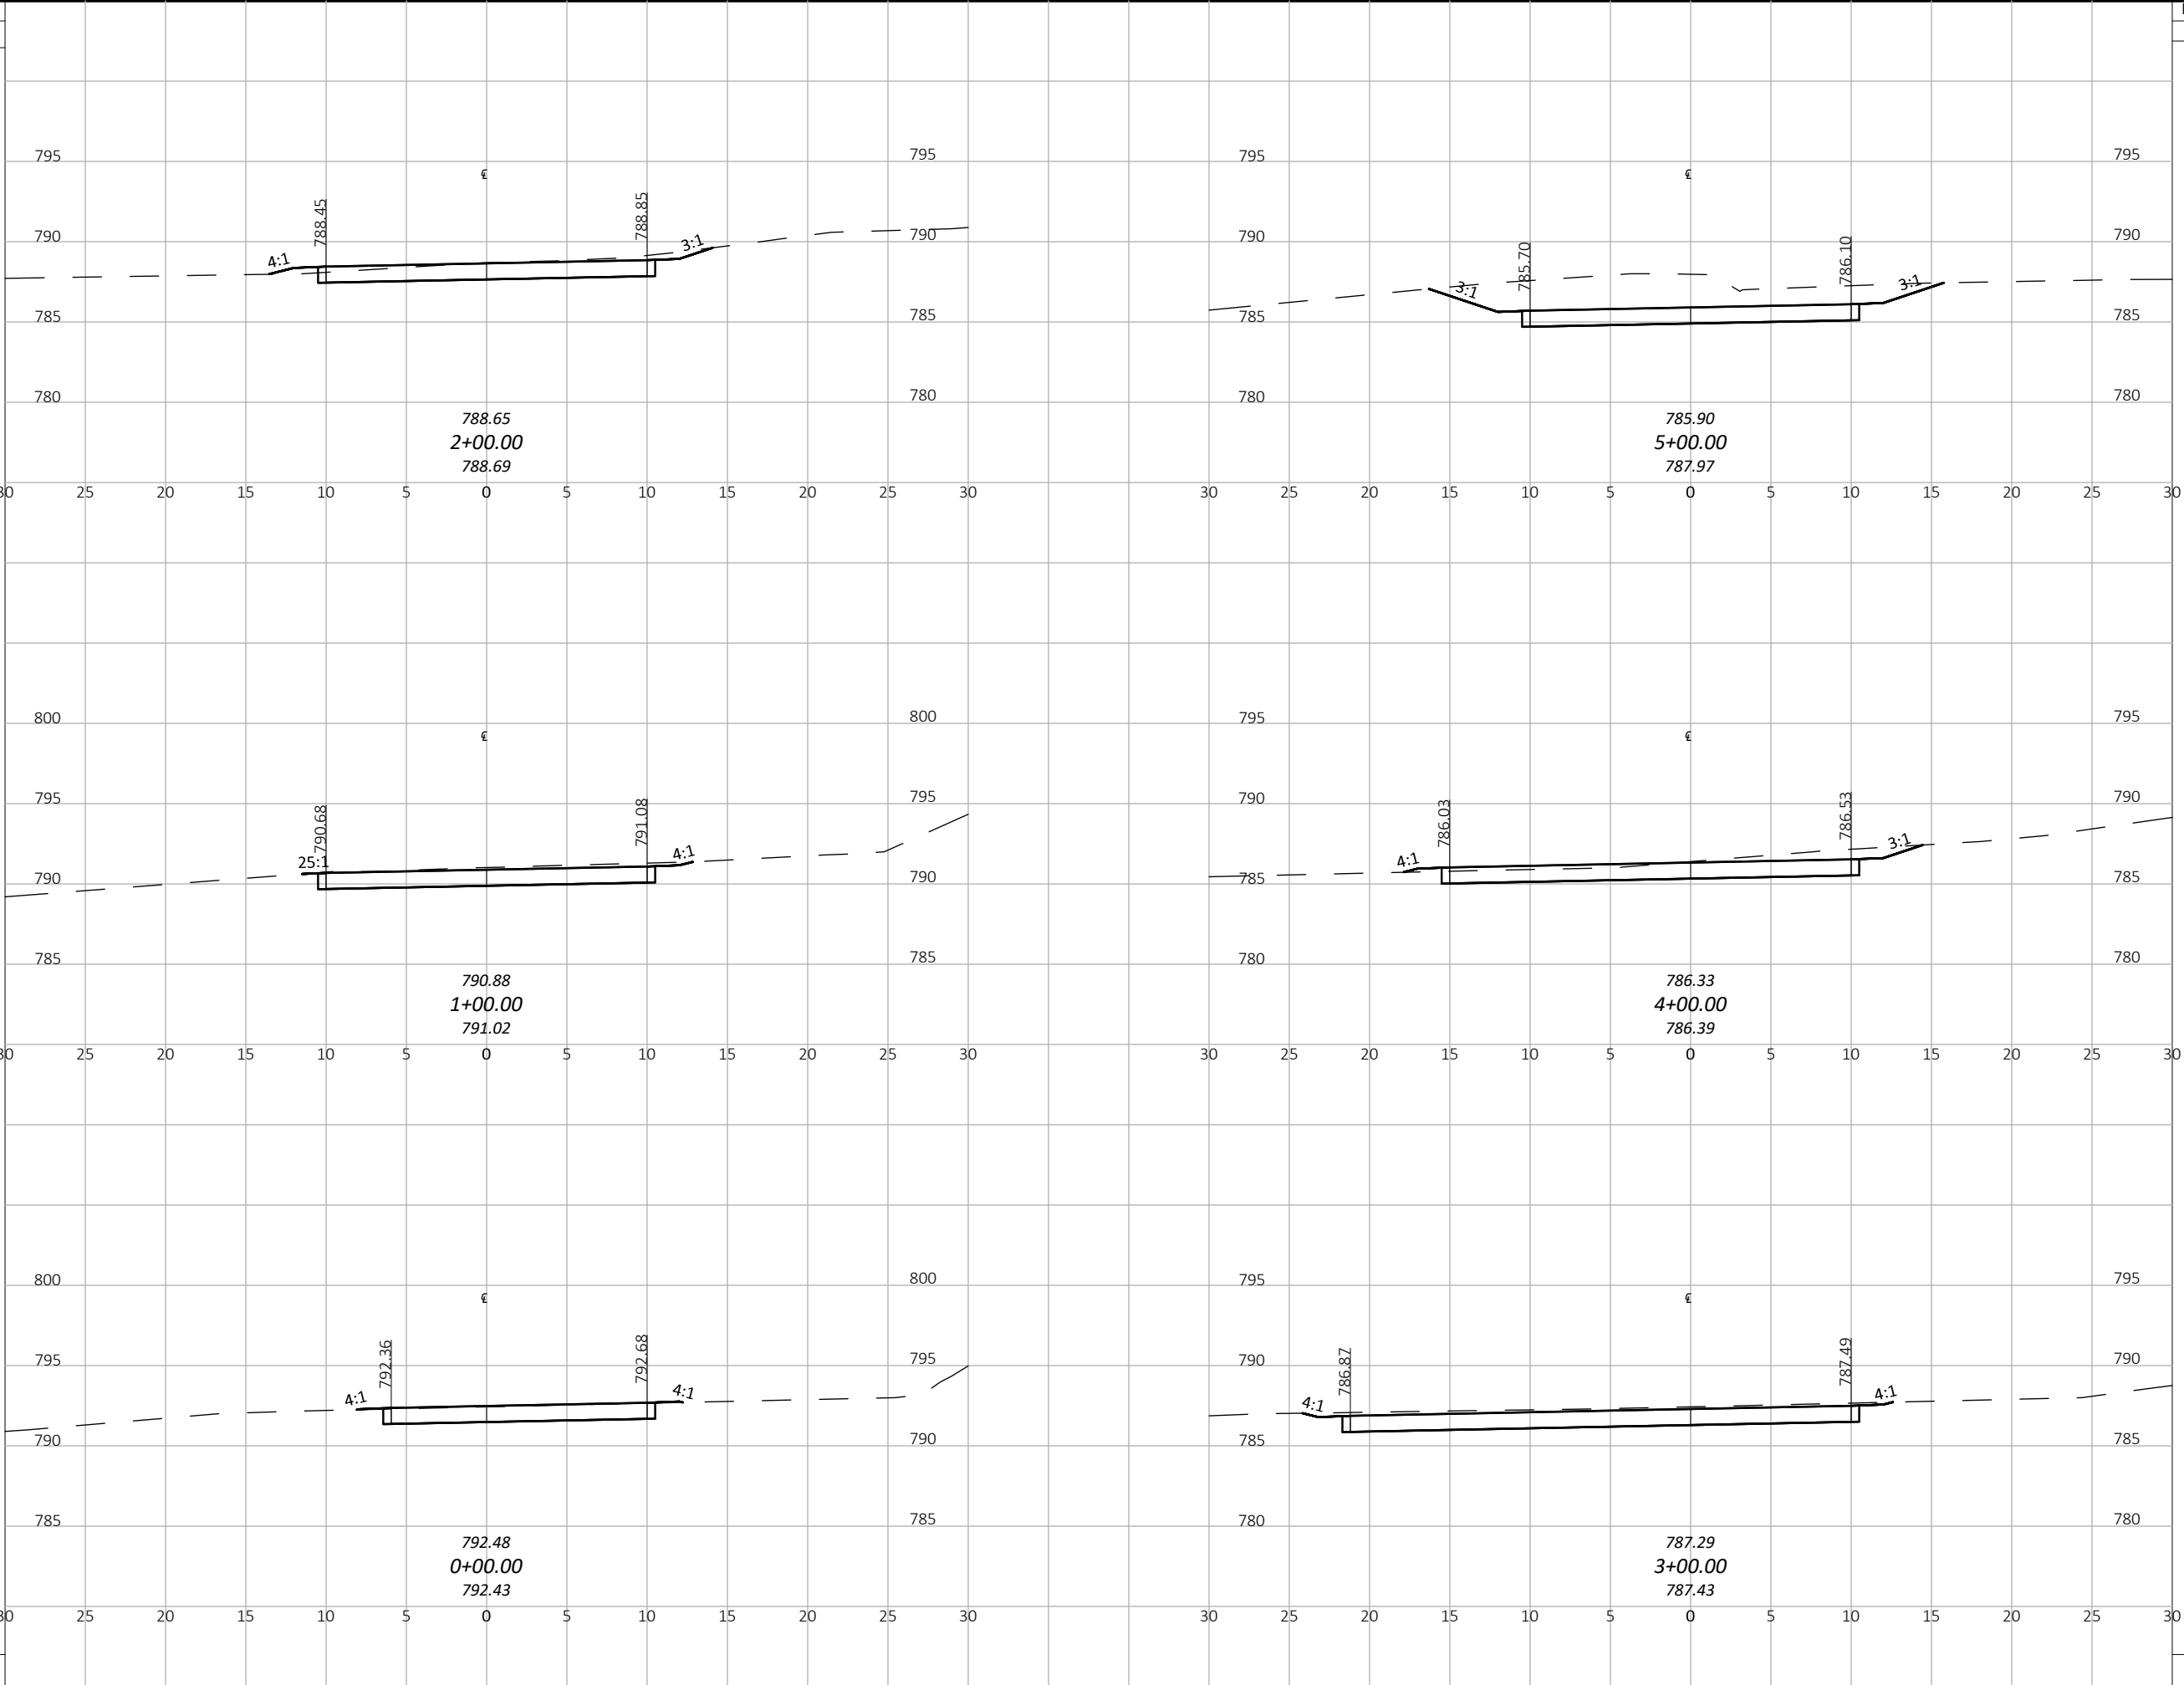

END AREA		VOLUME	
CUT	FILL	CUT	FILL

HAUL ROAD 2 CROSS SECTIONS

DESIGN AGENCY



DESIGNER

JES

REVIEWER

MRG

PROJECT ID







115383

SHEET TOTAL

B.2.3 30

SEEDING	
END WIDTH	SQ. YDS.

END AREA		VOLUME	
CUT	FILL	CUT	FILL

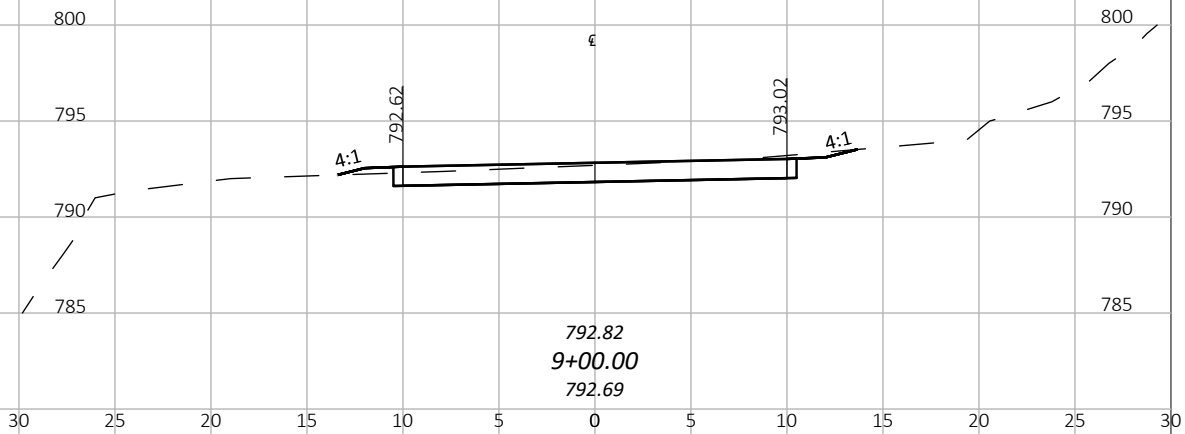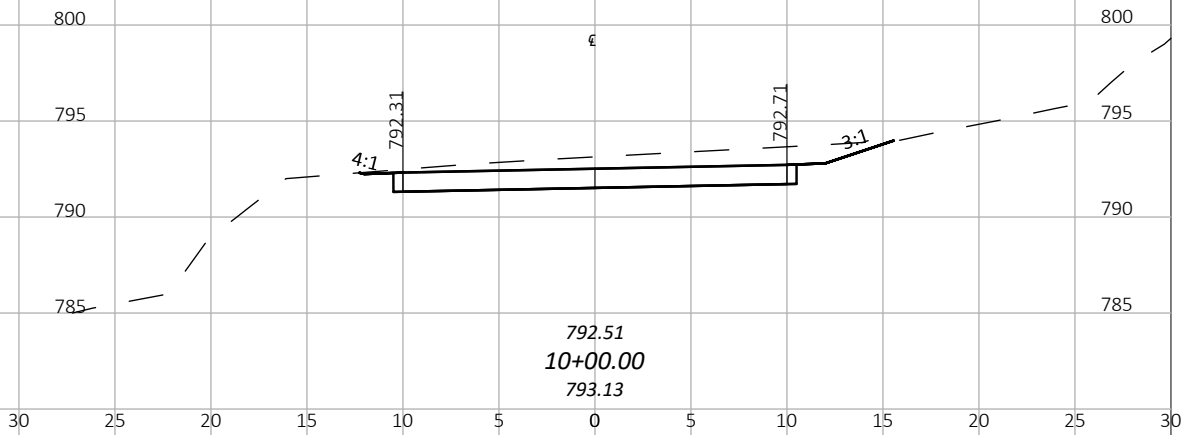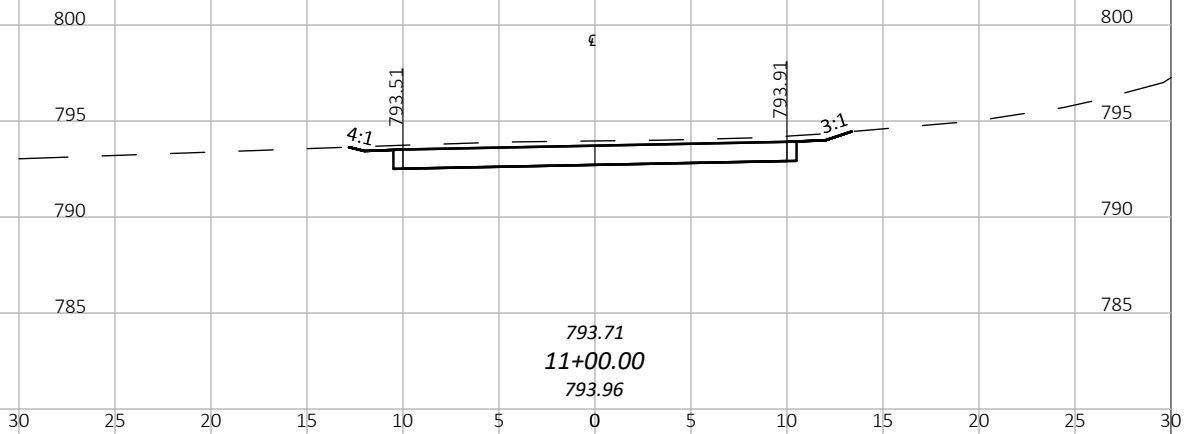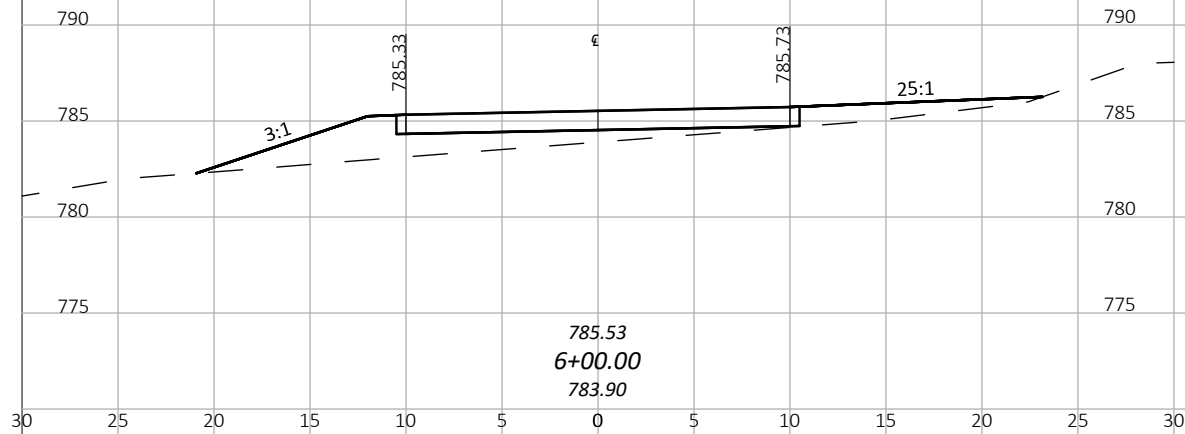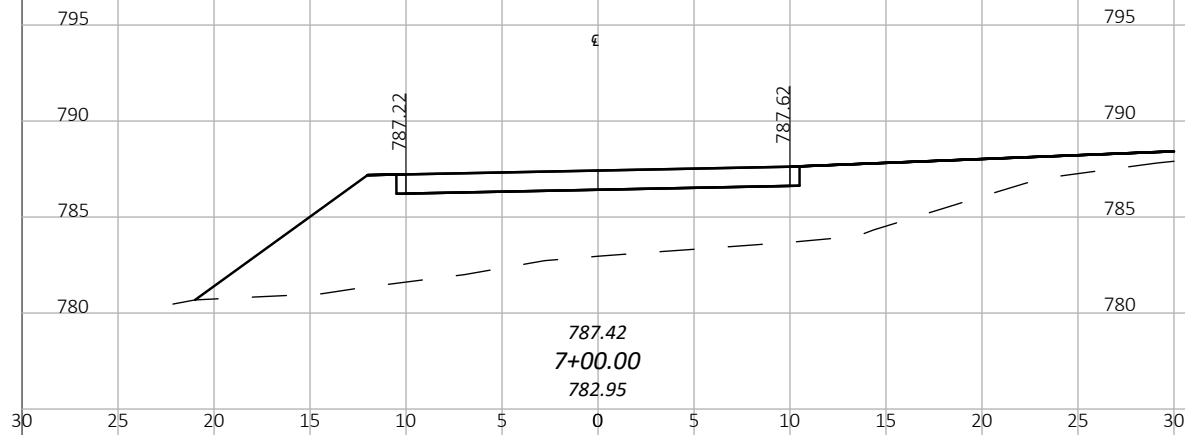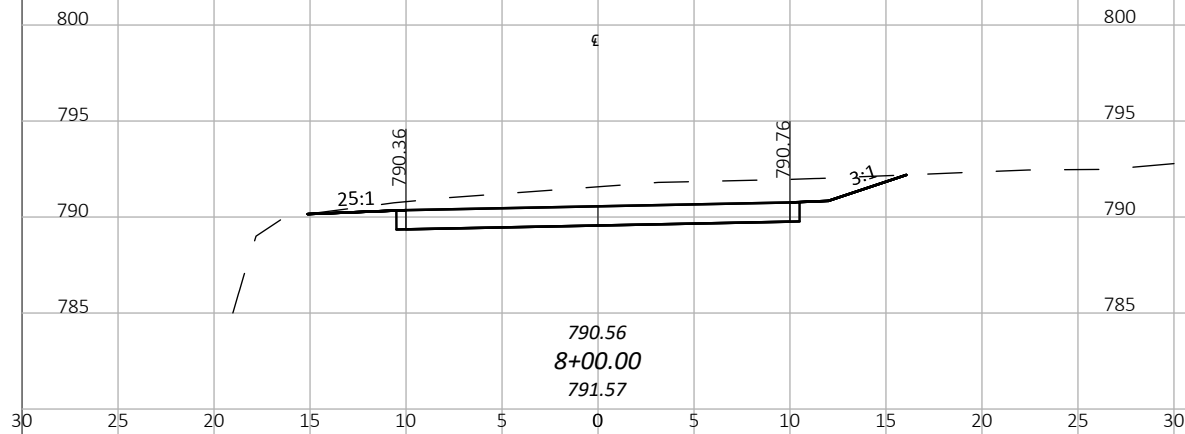

HAUL ROAD 2 CROSS SECTIONS

DESIGN AGENCY



DESIGNER

JES

REVIEWER

MRG

PROJECT ID

115383


SHEET

B.2.4

TOTAL

30

SEEDING	
END WIDTH	SQ. YDS.

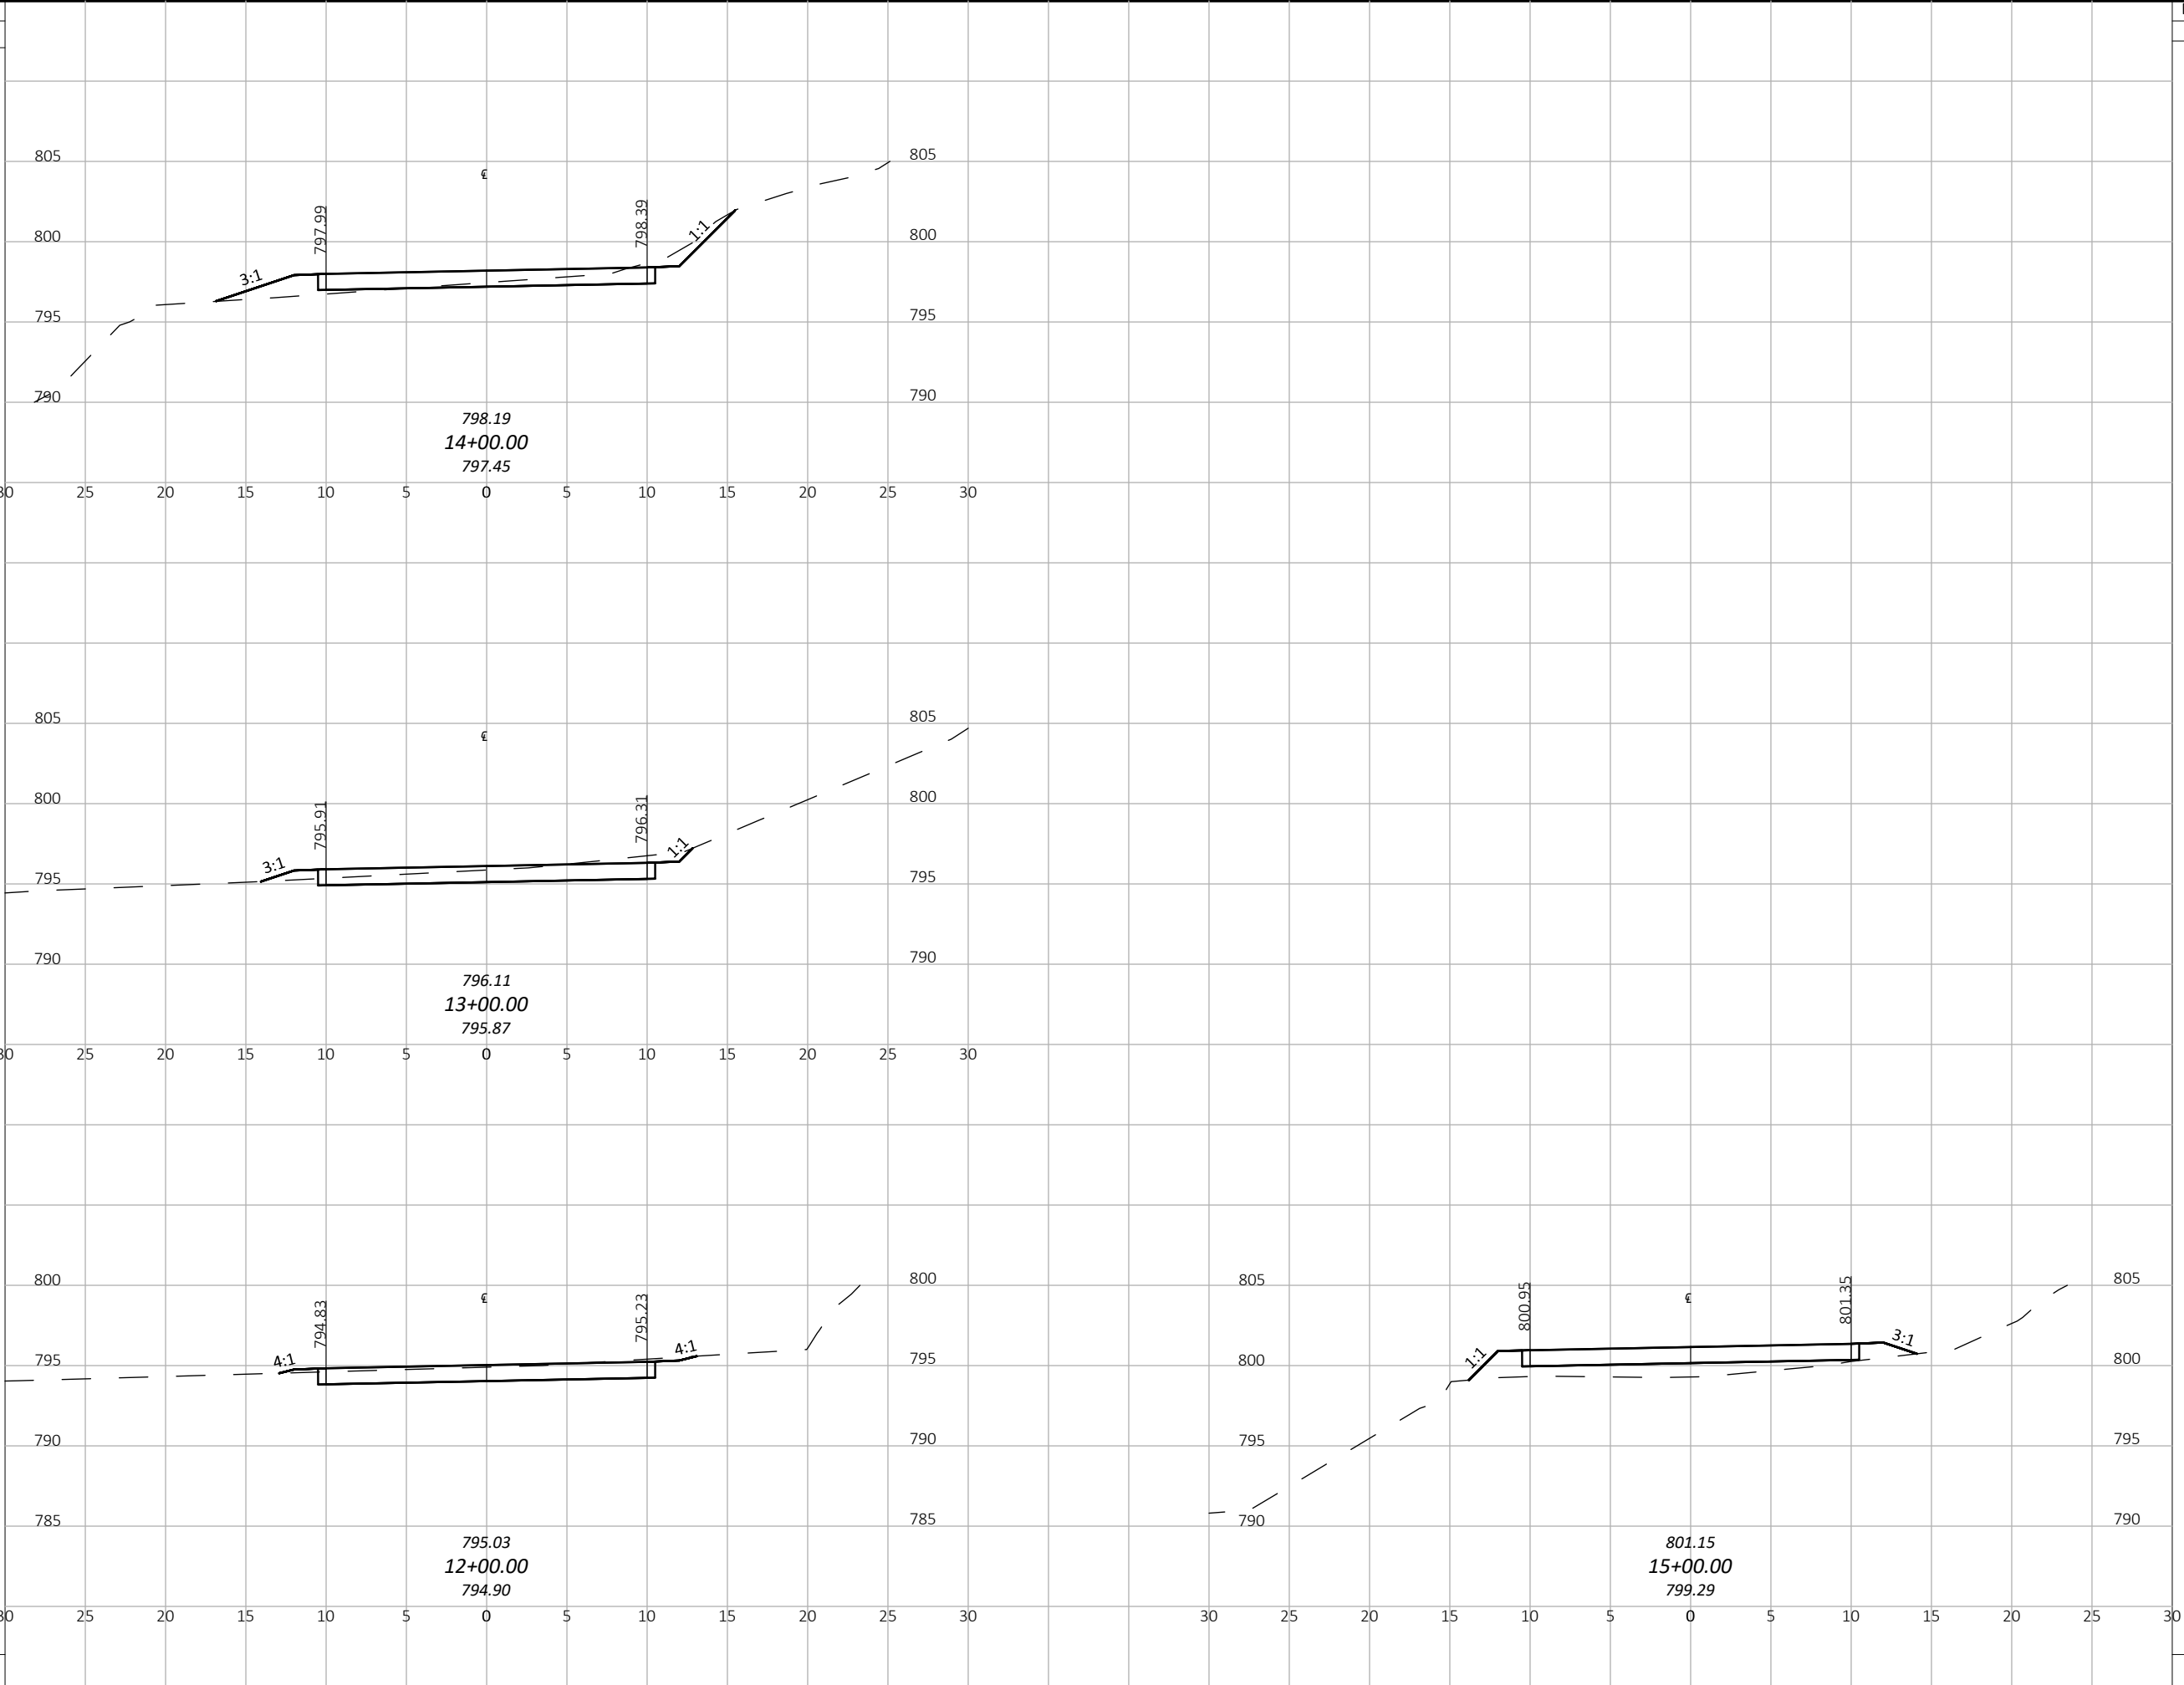

END AREA		VOLUME	
CUT	FILL	CUT	FILL

HAUL ROAD 2 CROSS SECTIONS

DESIGN AGENCY



DESIGNER

JES

REVIEWER

MRG

PROJECT ID

115383


SHEET

B.2.5

TOTAL

30

SEEDING	
END WIDTH	SQ. YDS.

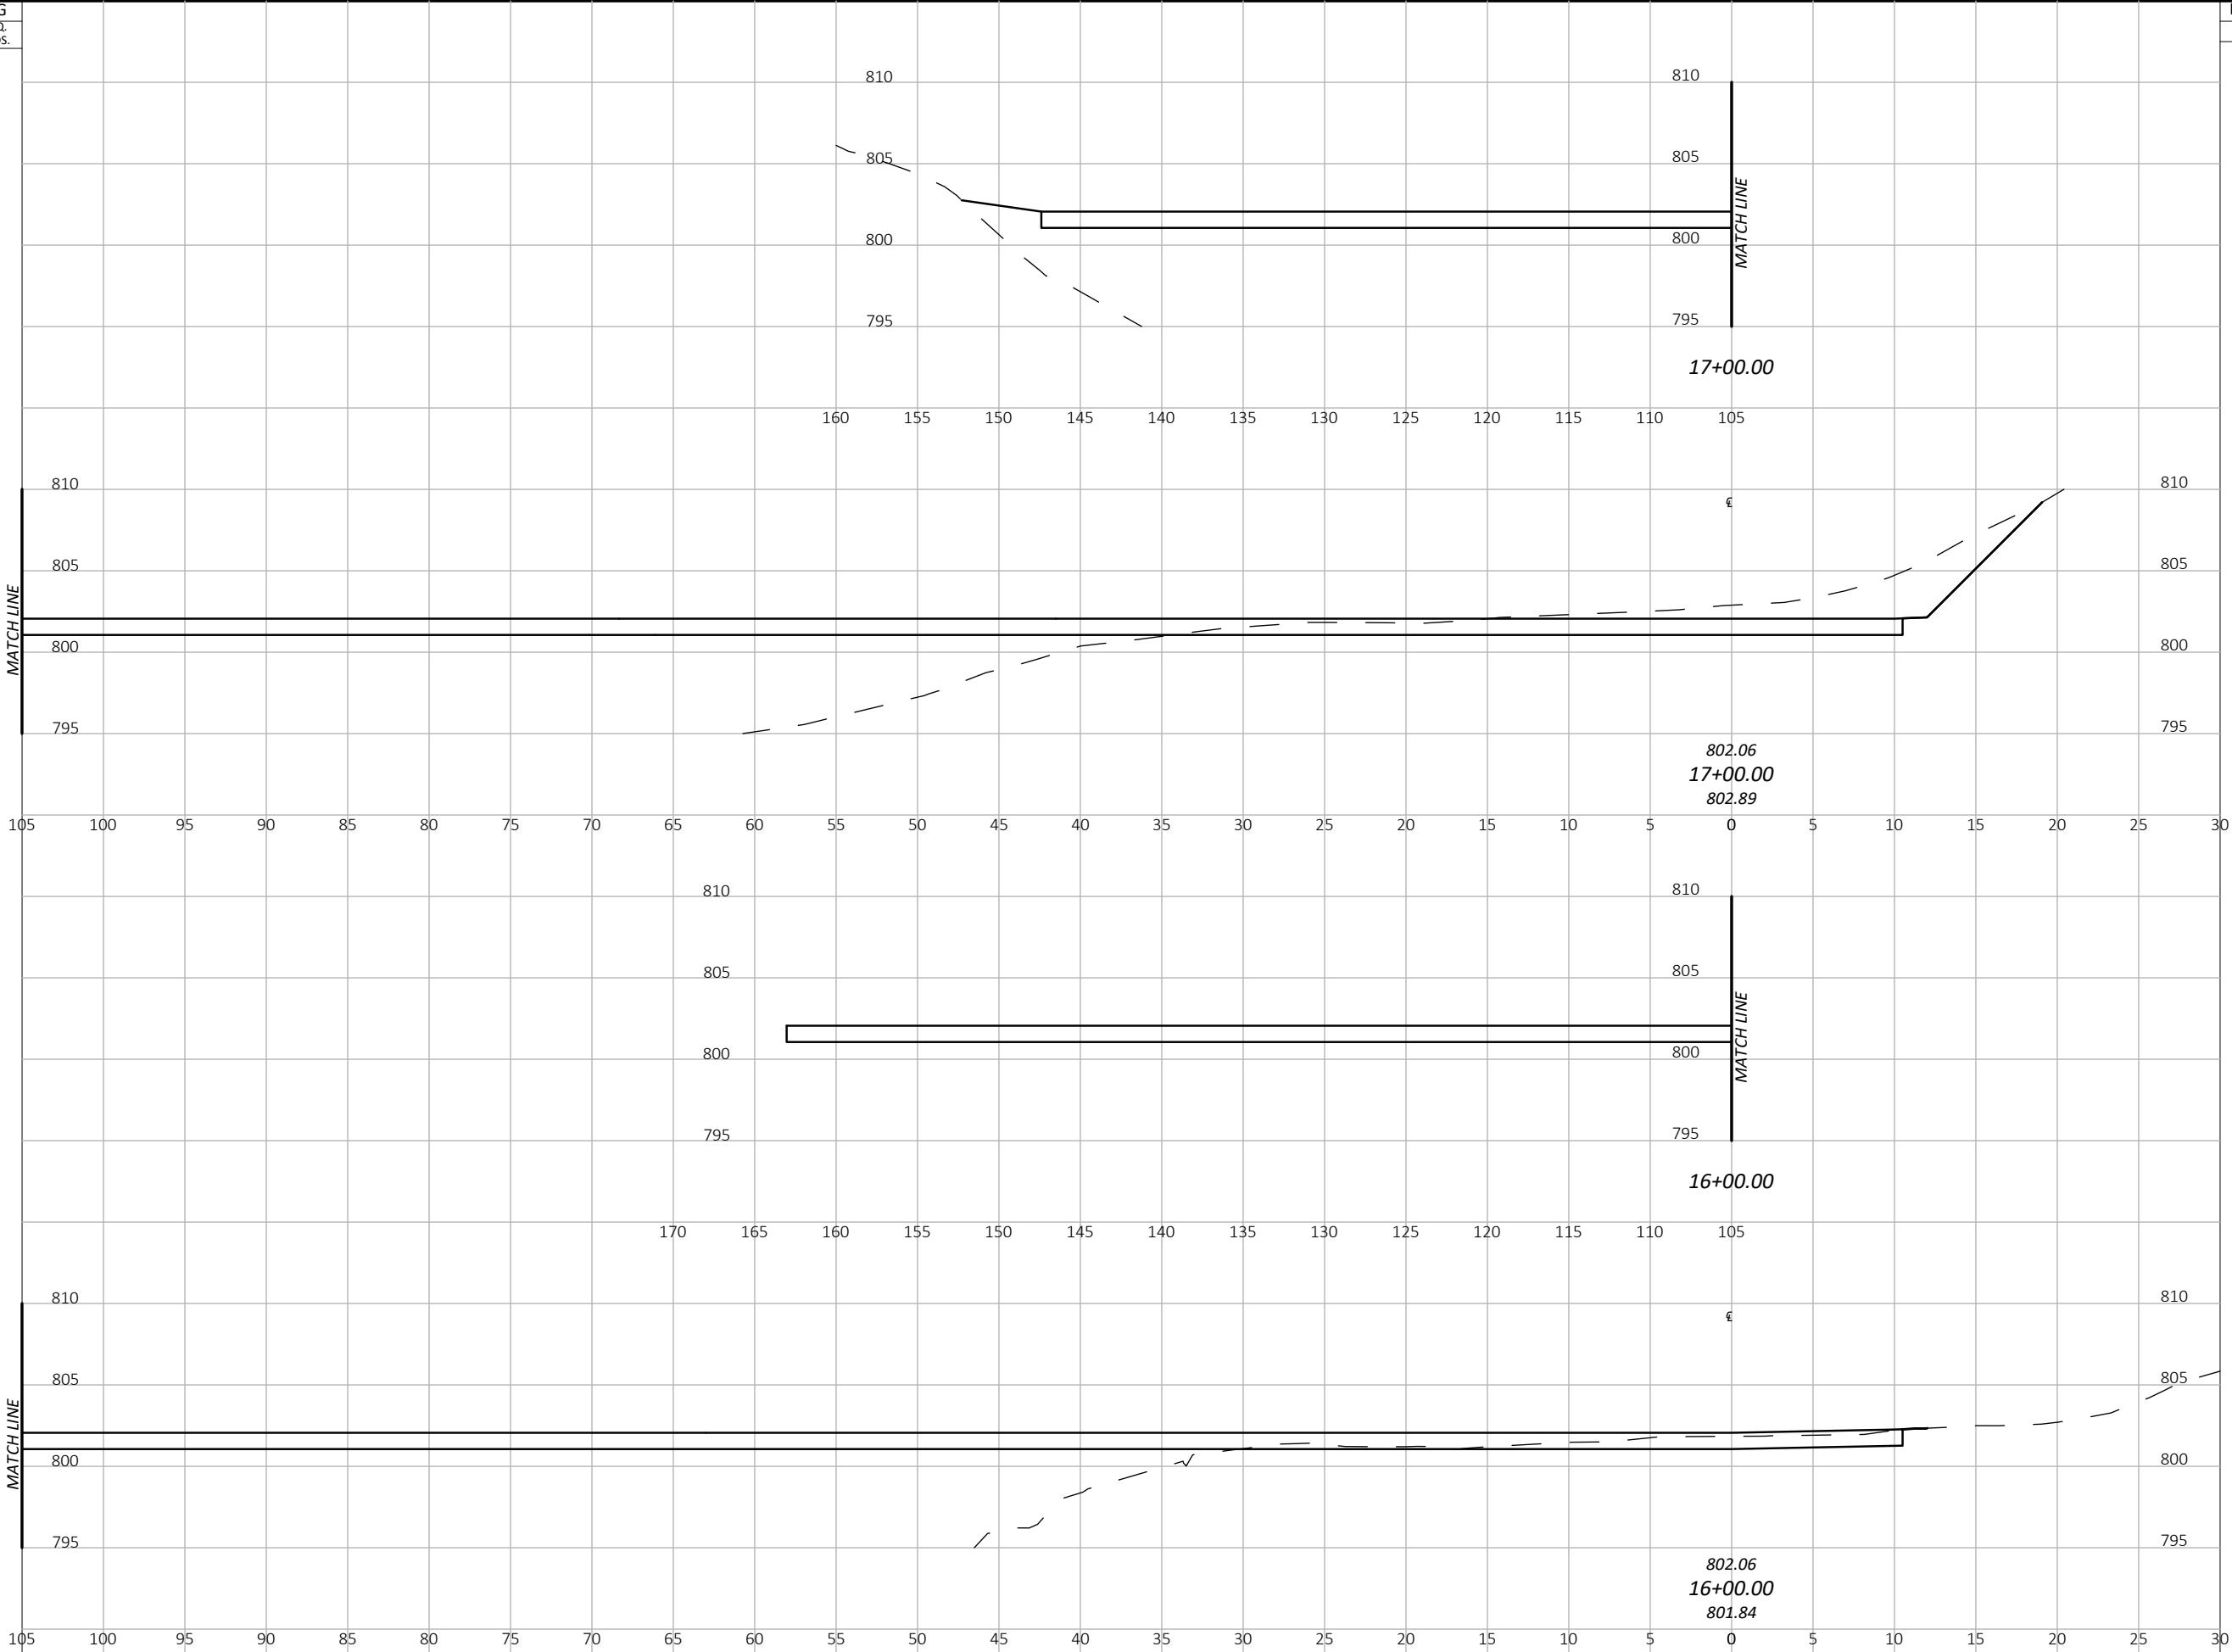

HAUL ROAD 2 CROSS SECTIONS

DESIGN AGENCY





DESIGNER


REVIEWER

PROJECT ID
115383

SHEET TOTAL
B.2.6 30

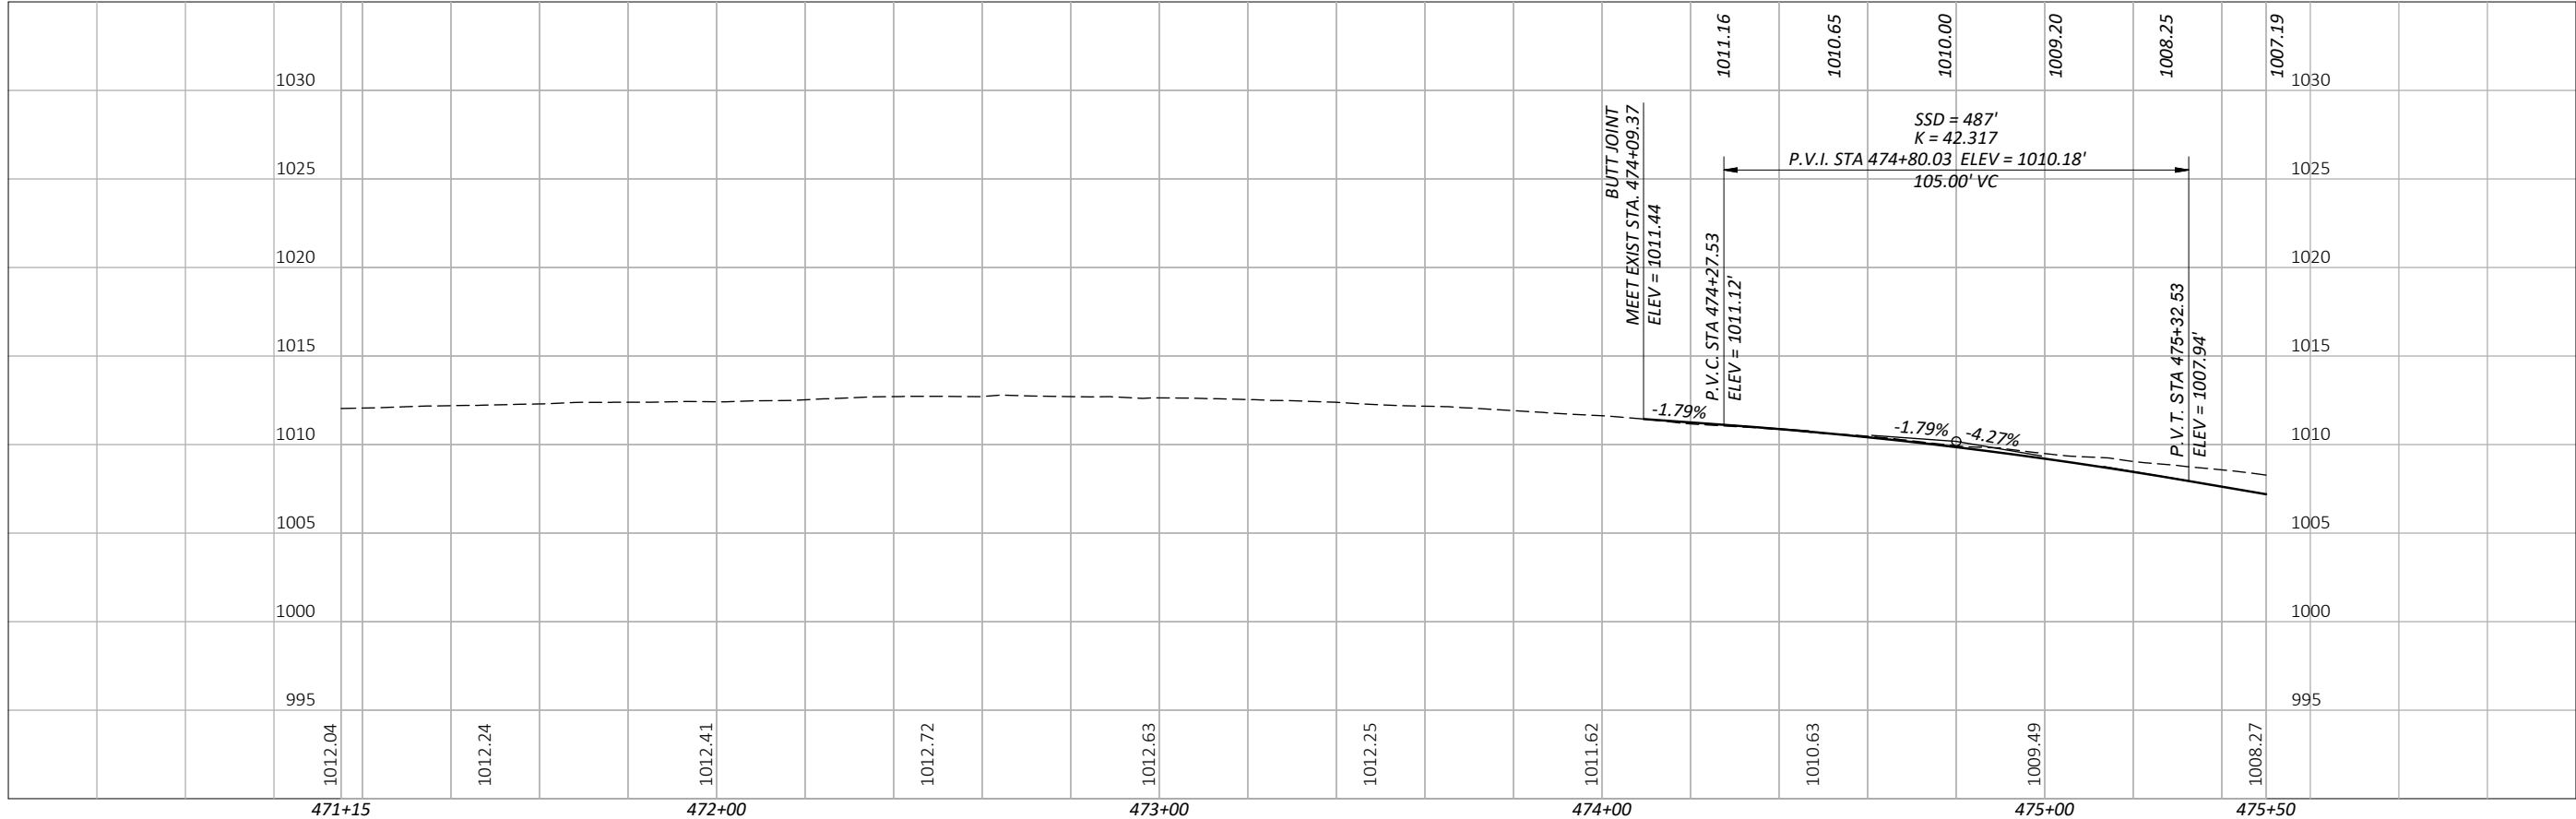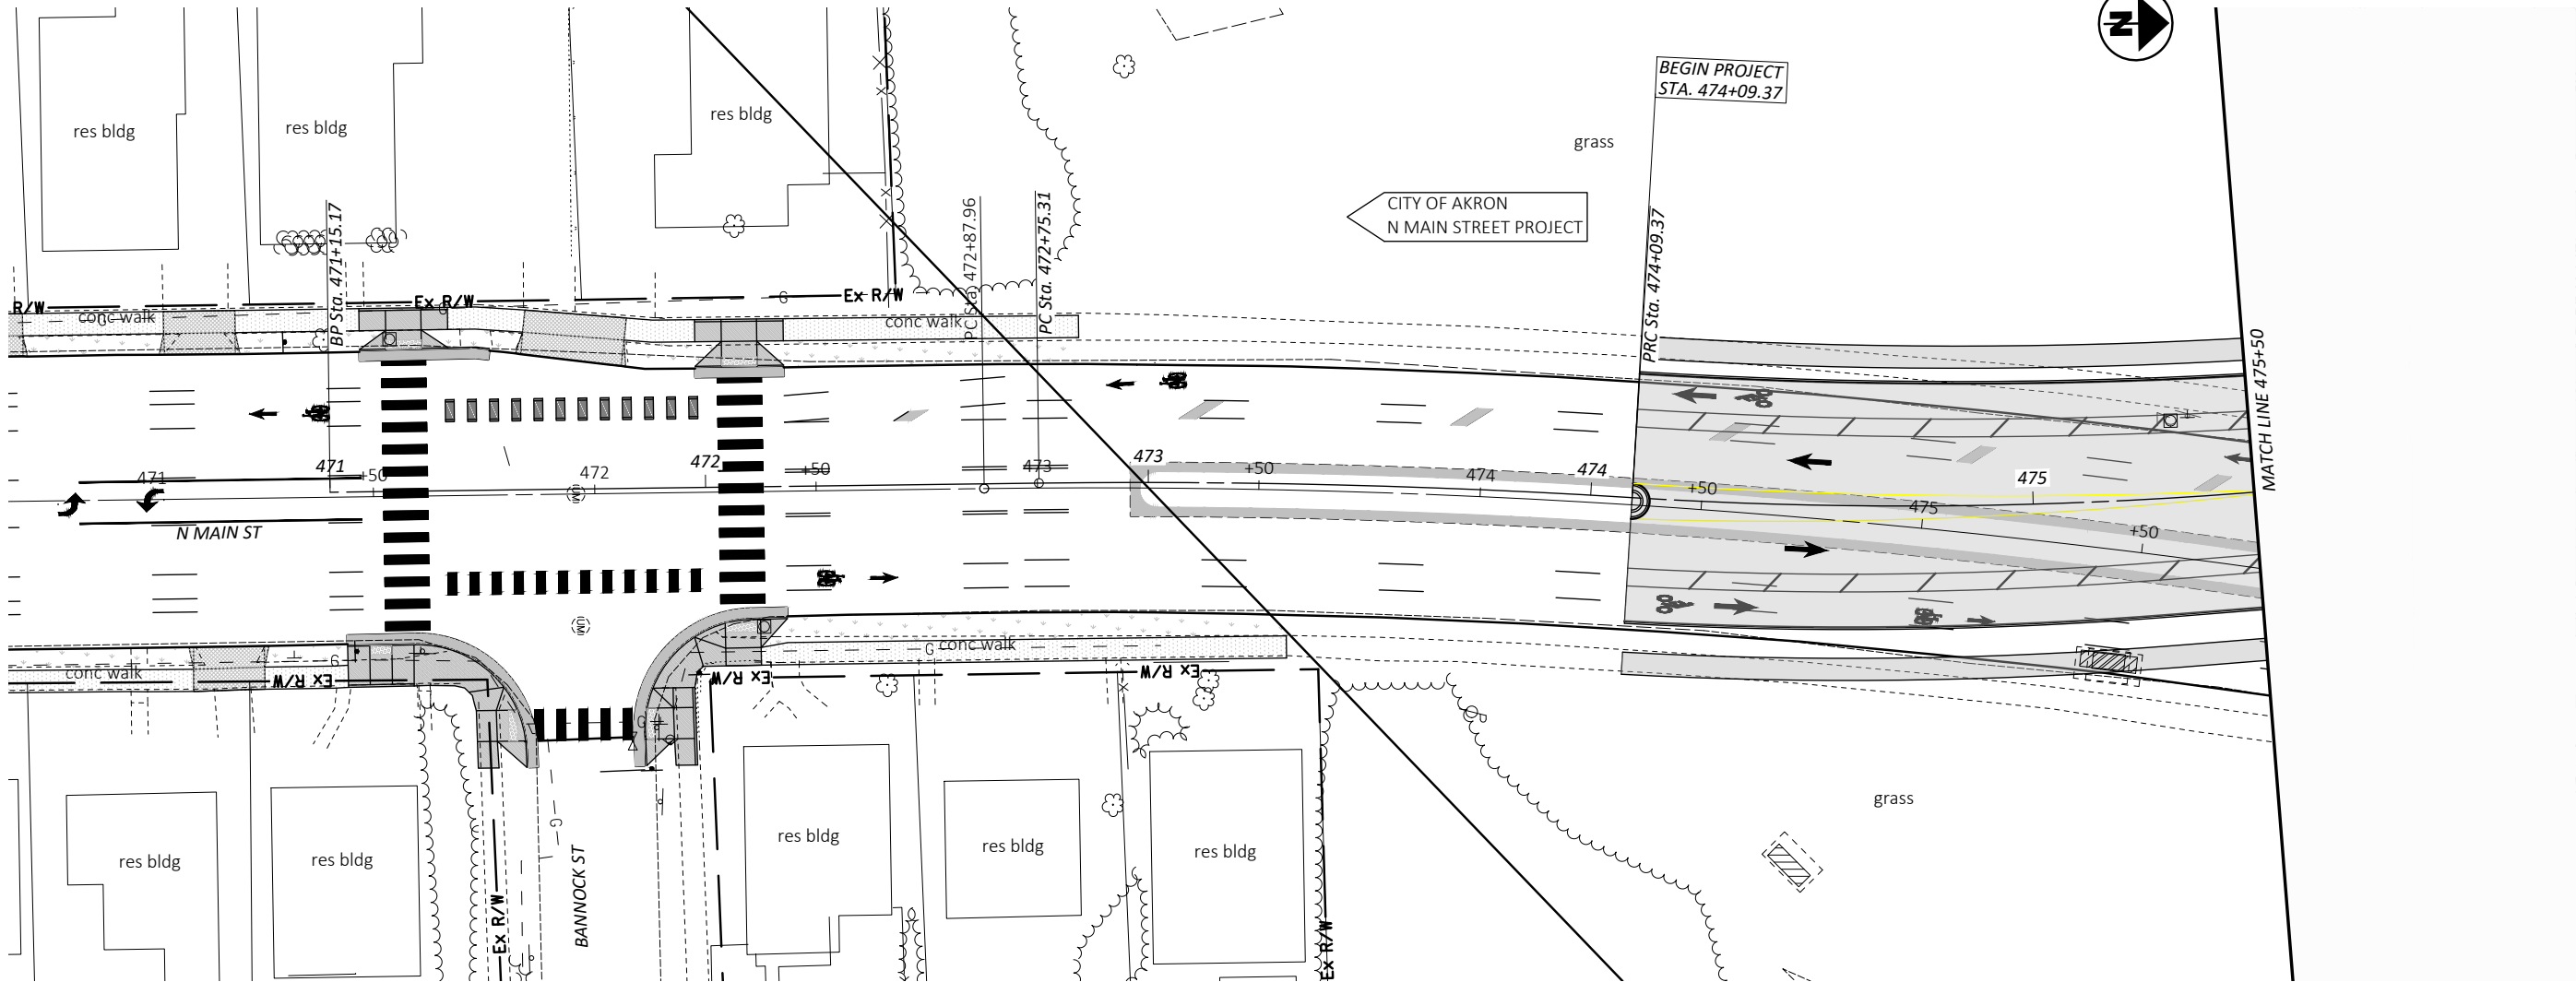

N MAIN ST PLAN AND PROFILE

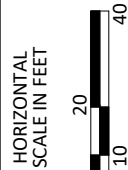

DESIGN AGENCY







DESIGNER: JES CHECKER: MRG

REVIEWER: MRG

PROJECT ID: 115383

SHEET: B.3.1 TOTAL: 30

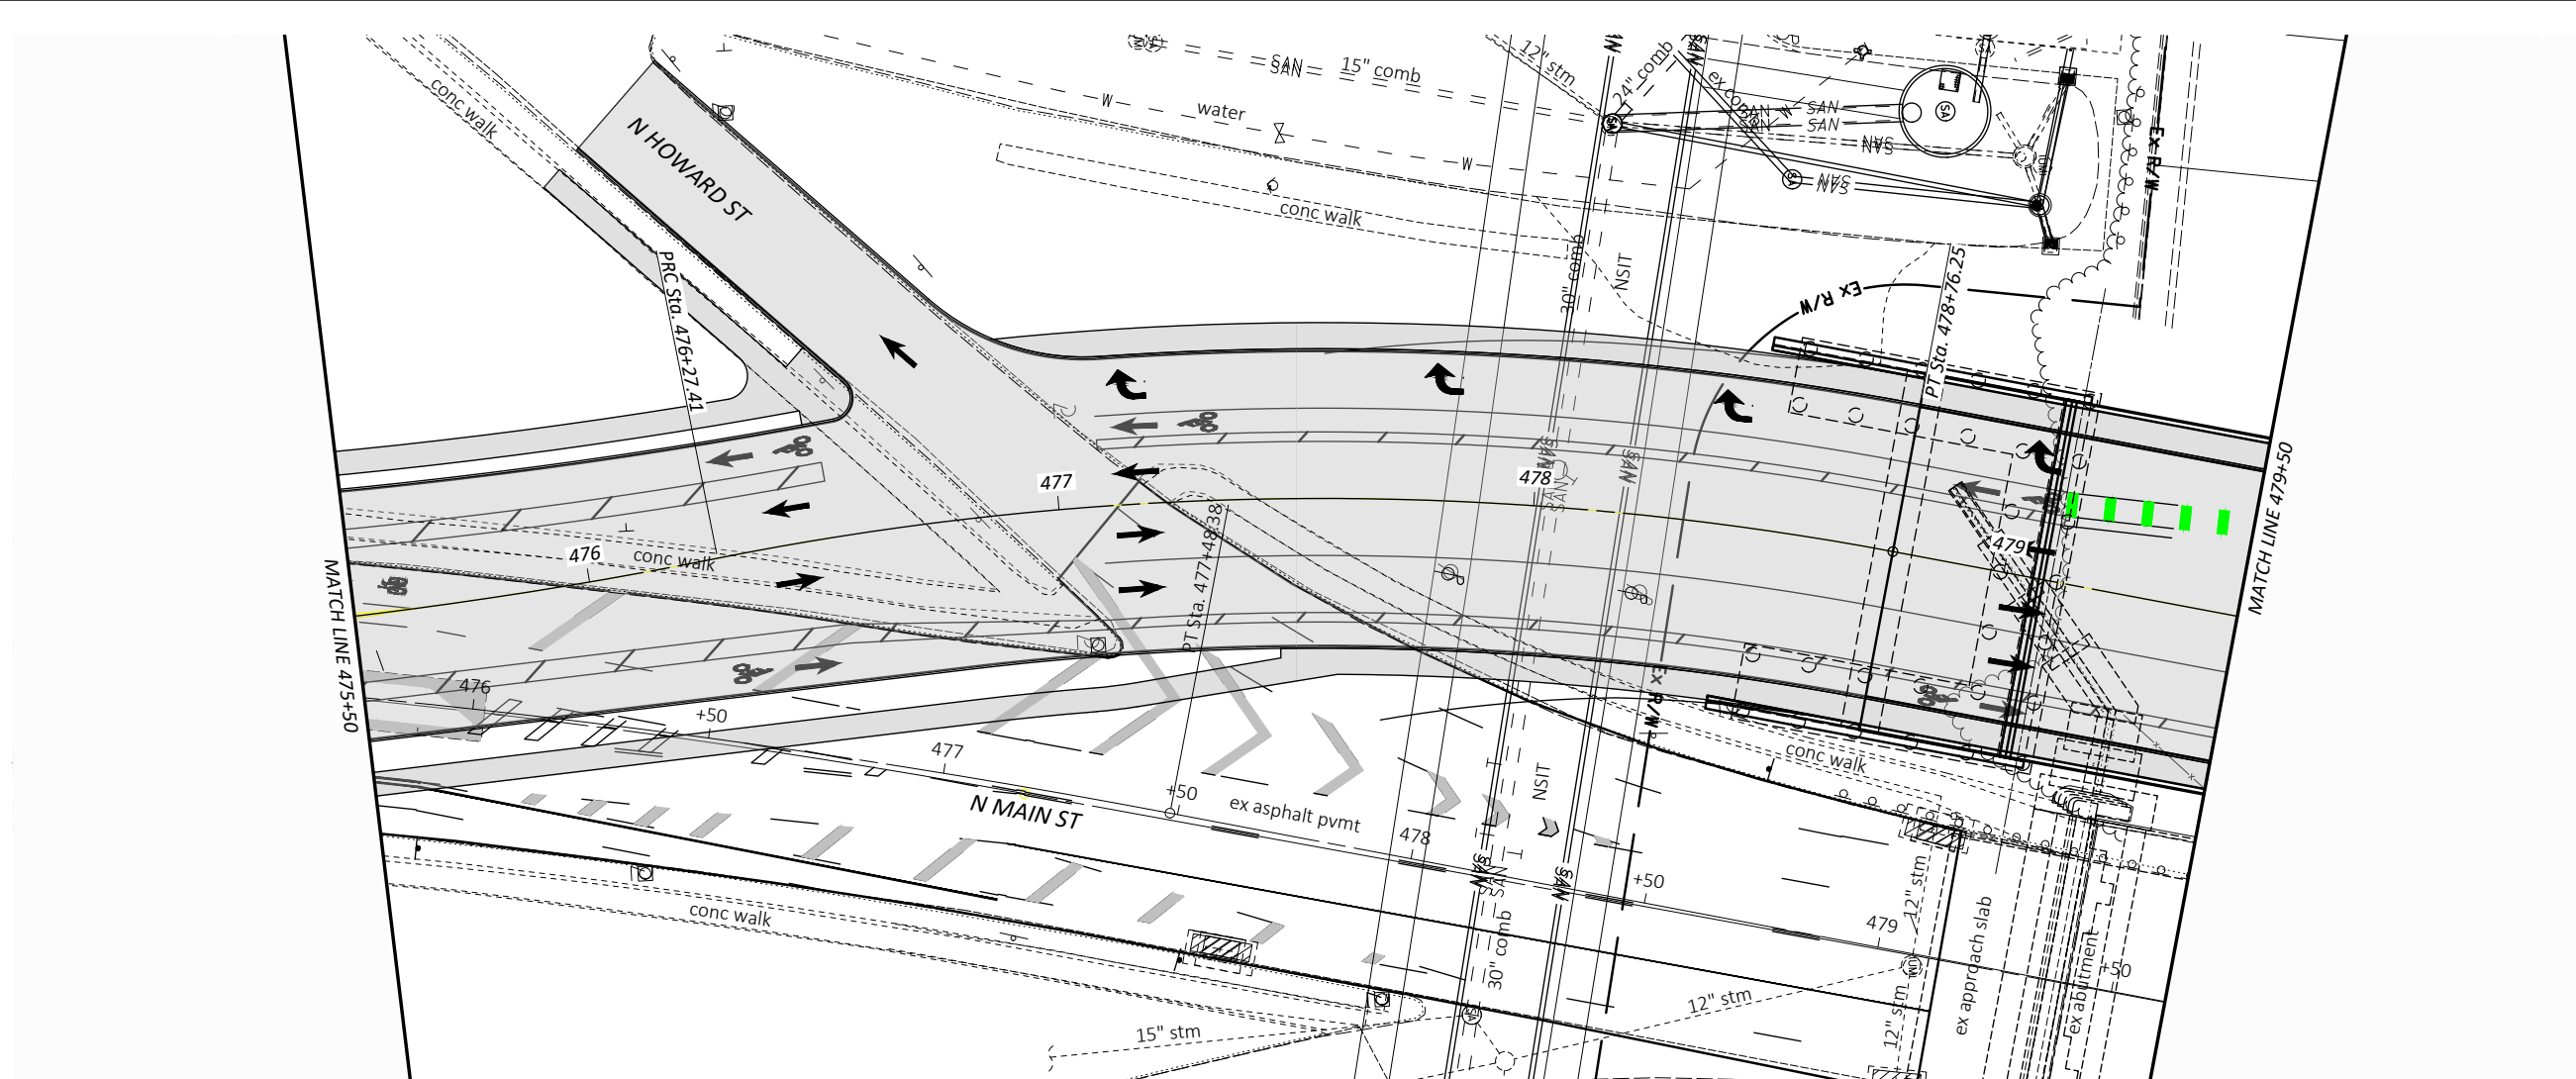

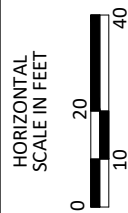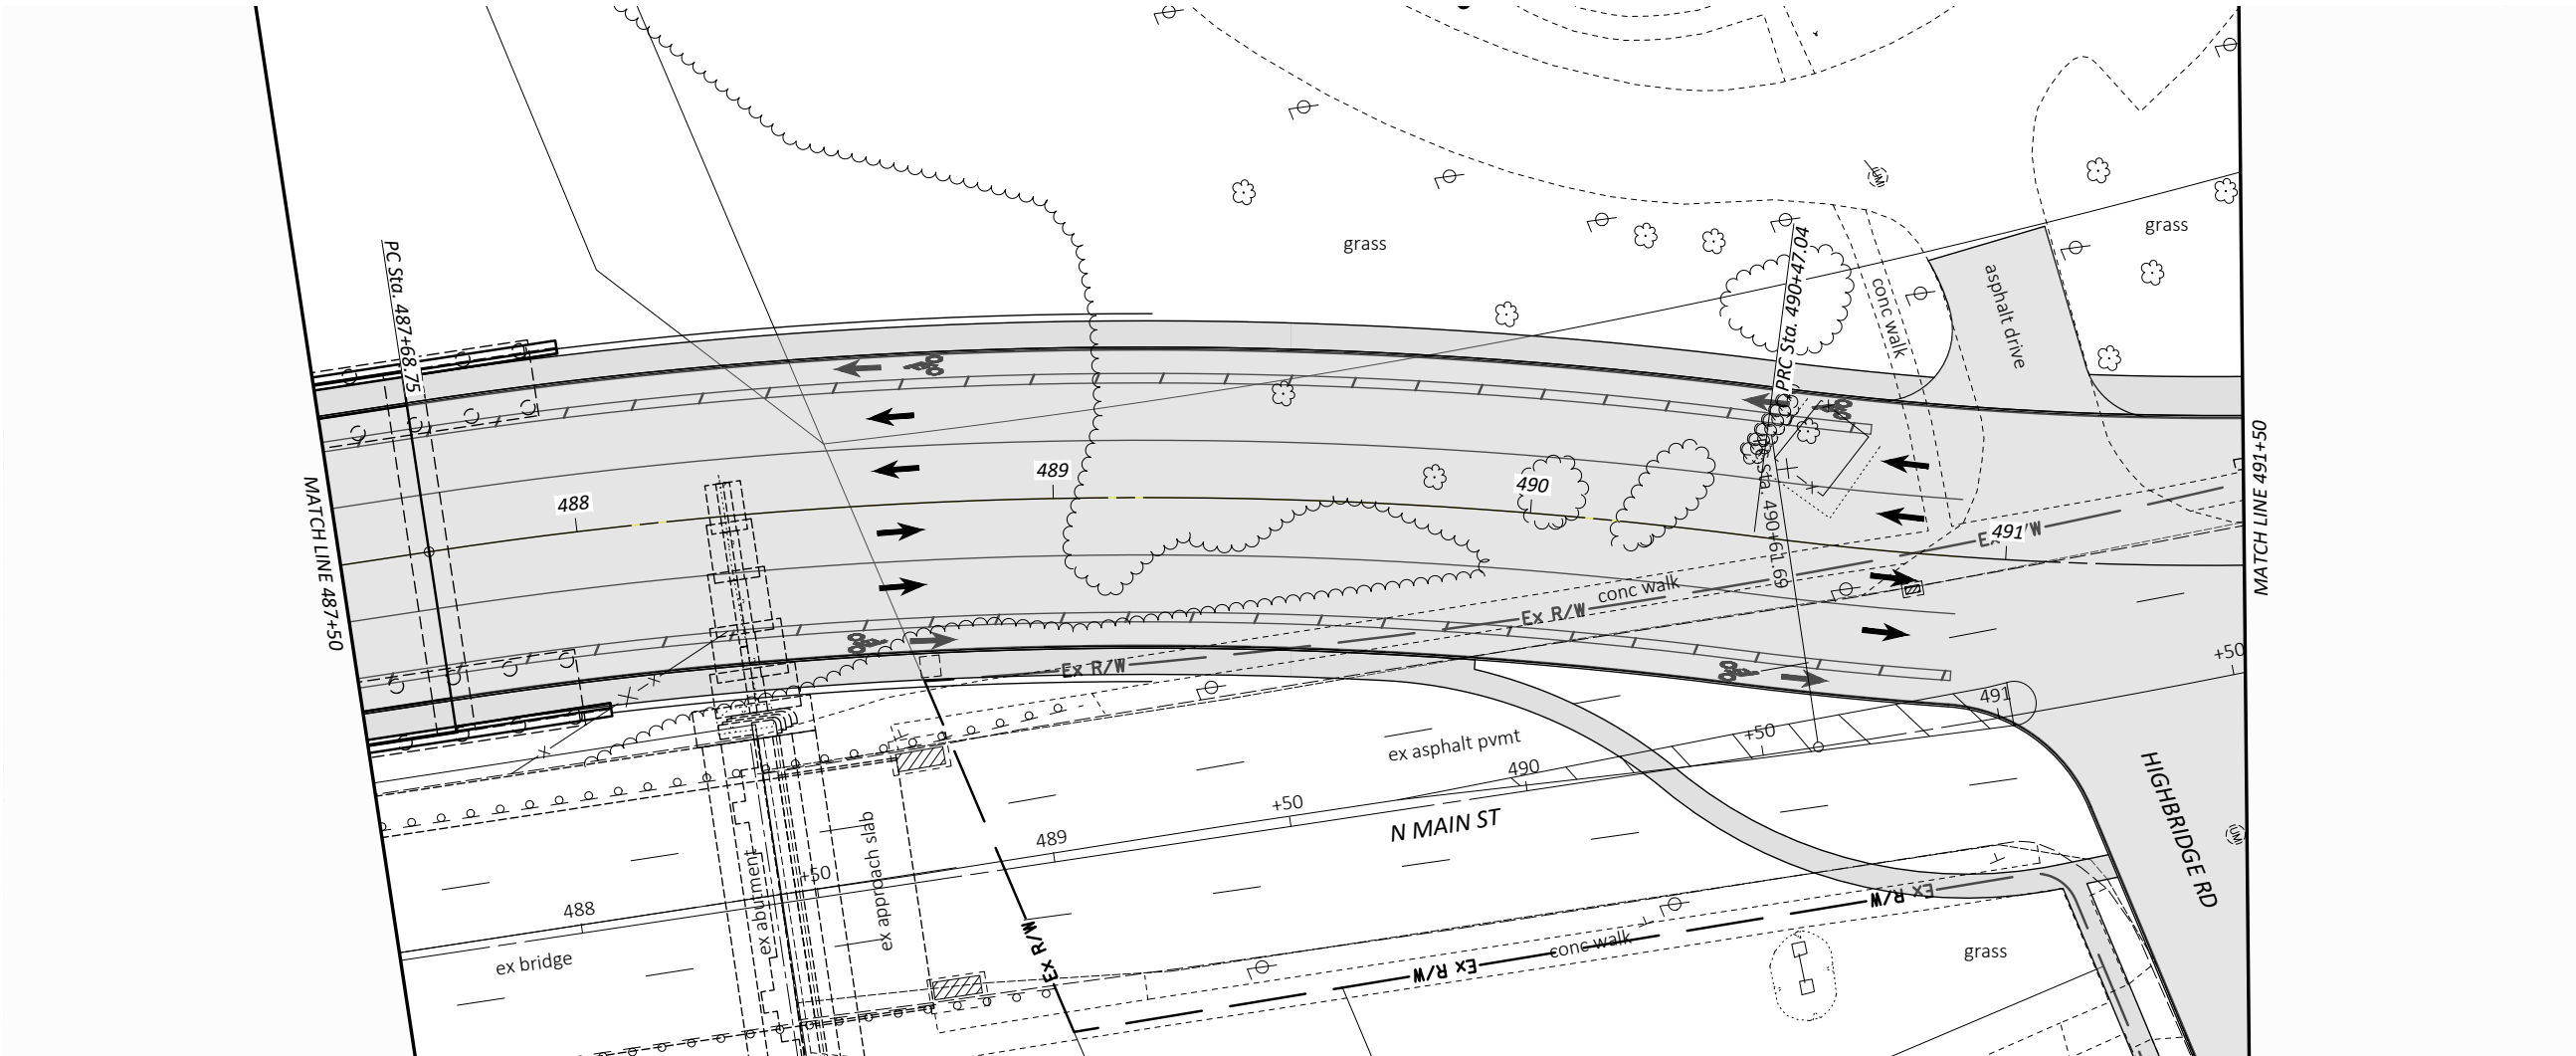
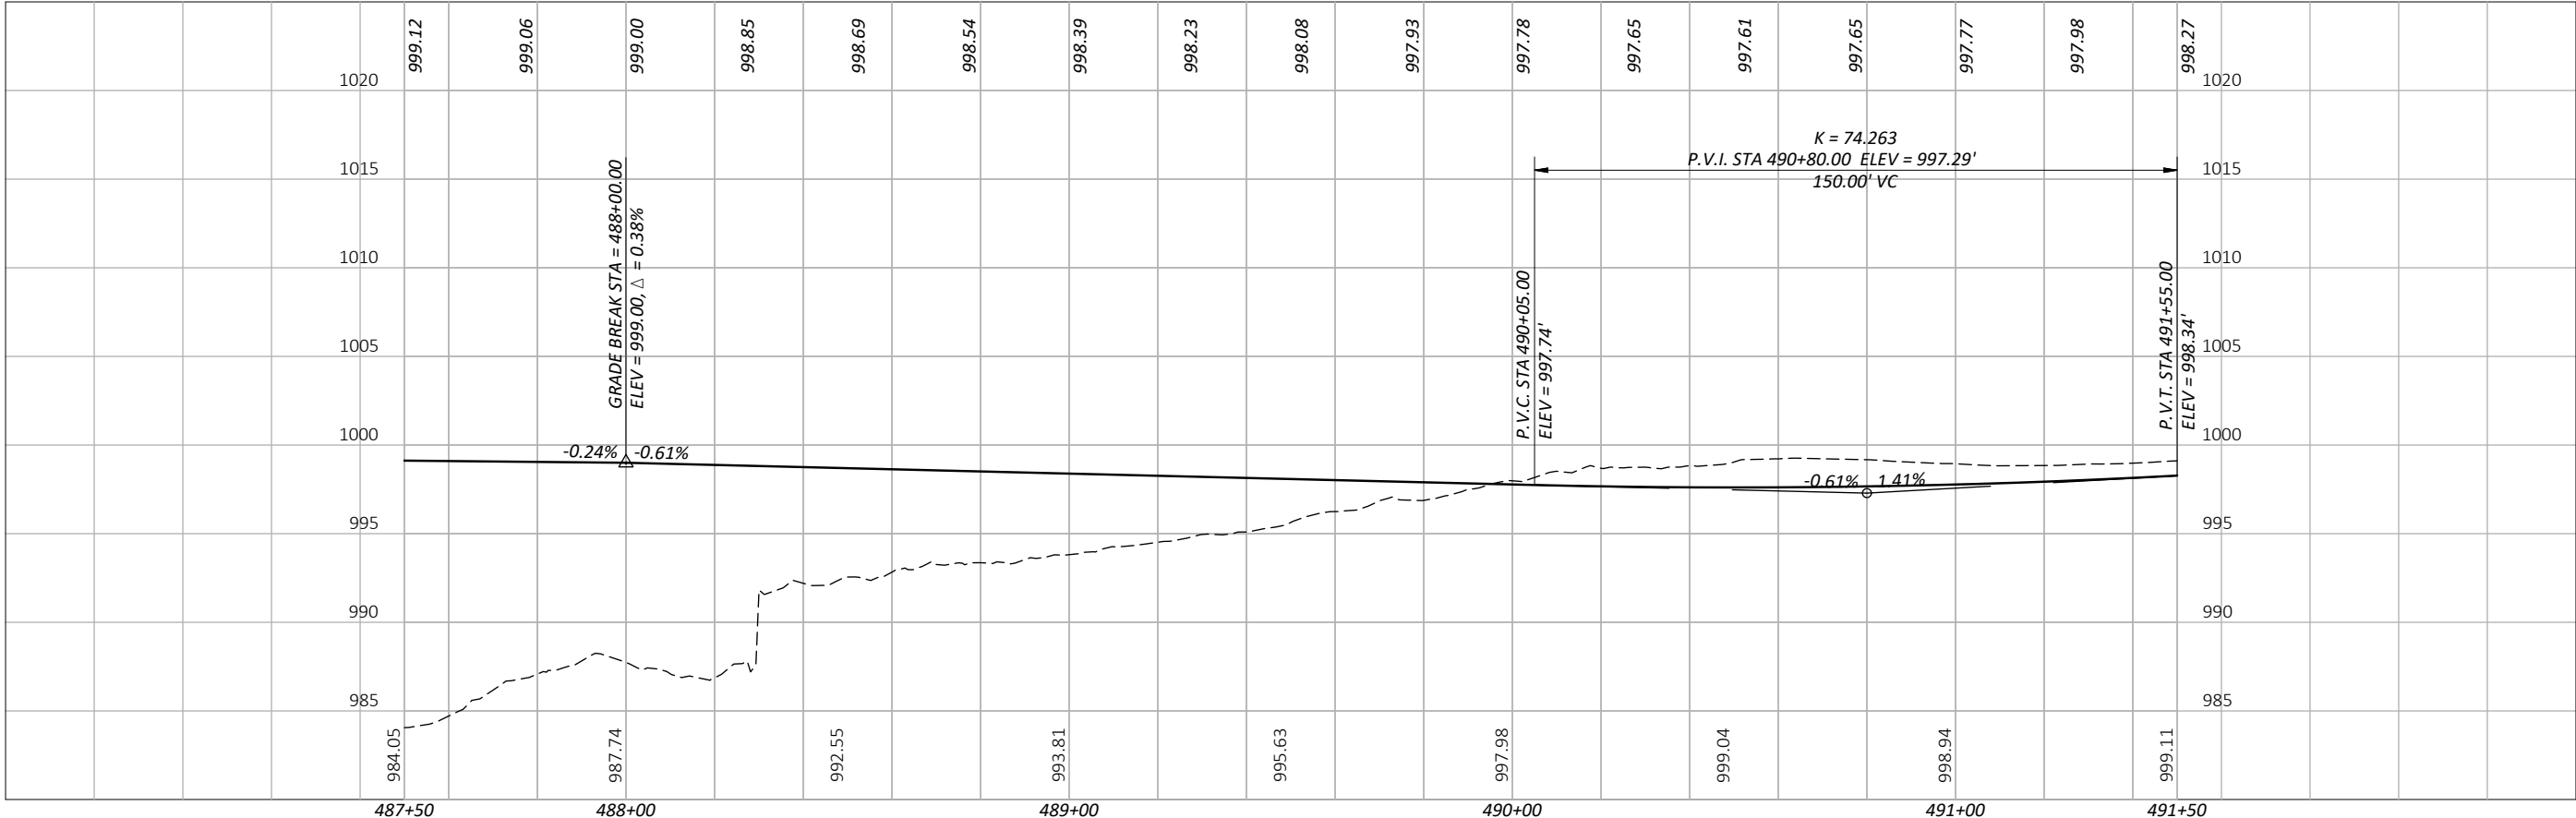


N MAIN ST PLAN AND PROFILE


DESIGN AGENCY



DESIGNER	CHECKER
JES	
REVIEWER	
MRG	
PROJECT ID	
115383	
SHEET	
B.3.3	TOTAL
	30

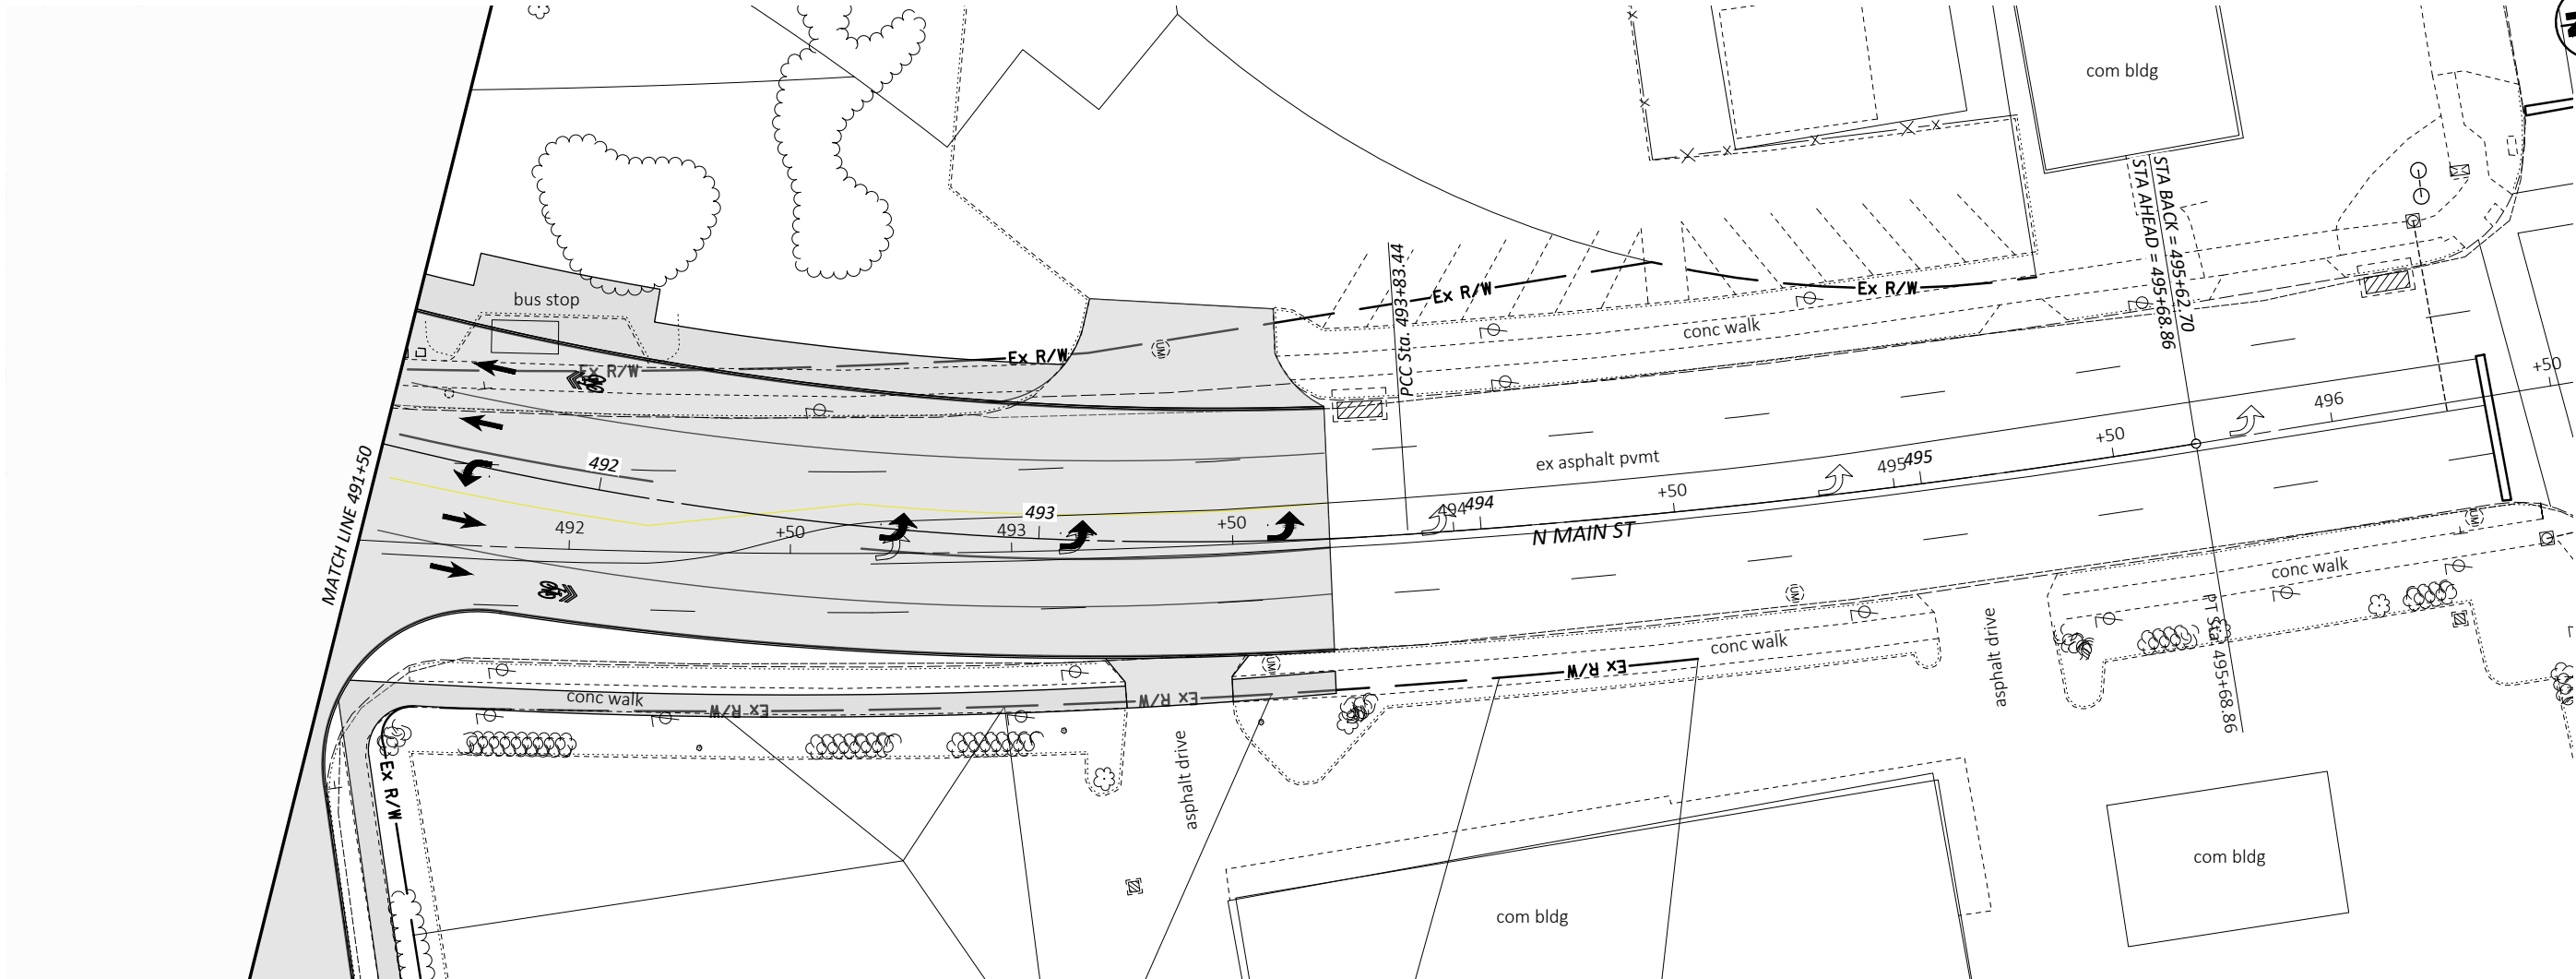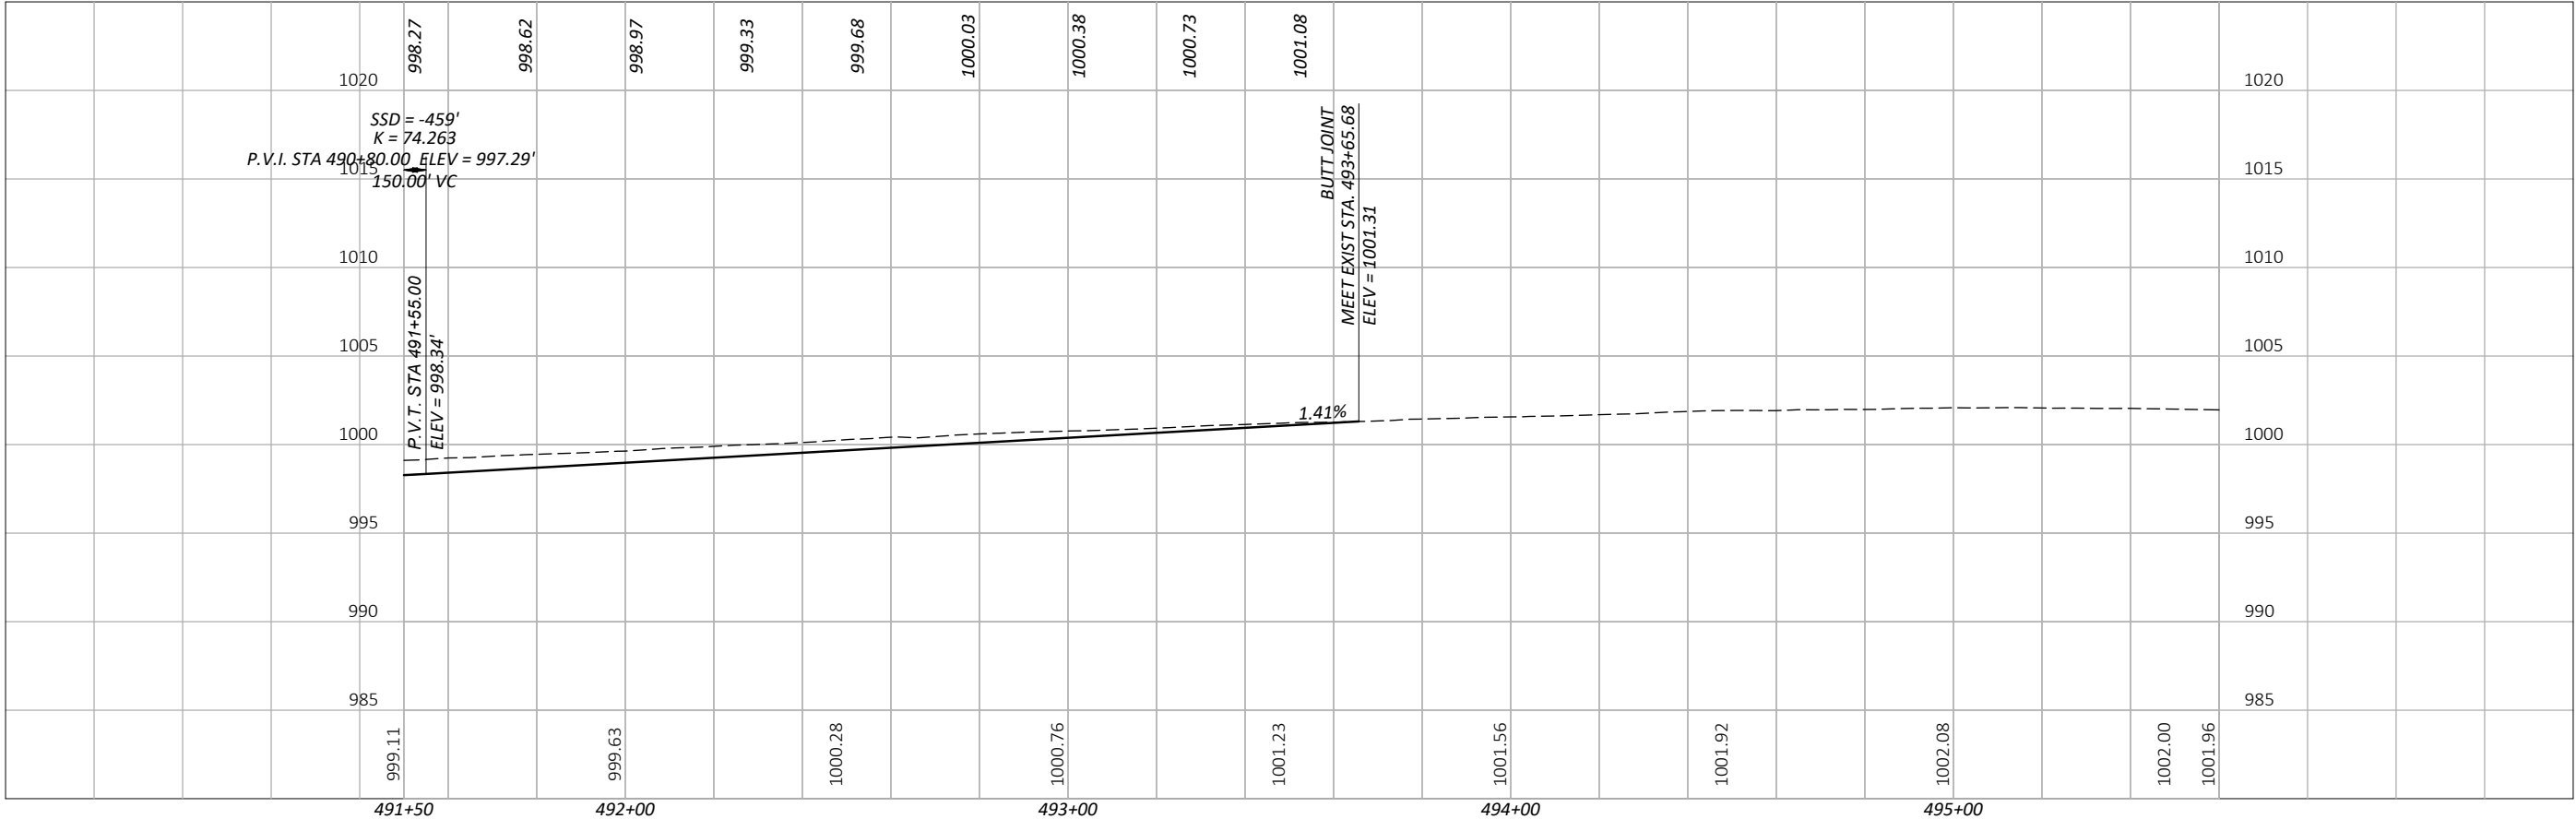

N MAIN ST PLAN AND PROFILE

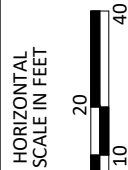

DESIGN AGENCY



DESIGNER: JES

CHECKER:

REVIEWER:

MRG



PROJECT ID: 115383

SHEET: B.3.4

TOTAL: 30

SEEDING	
END WIDTH	SQ. YDS.

END AREA		VOLUME	
CUT	FILL	CUT	FILL

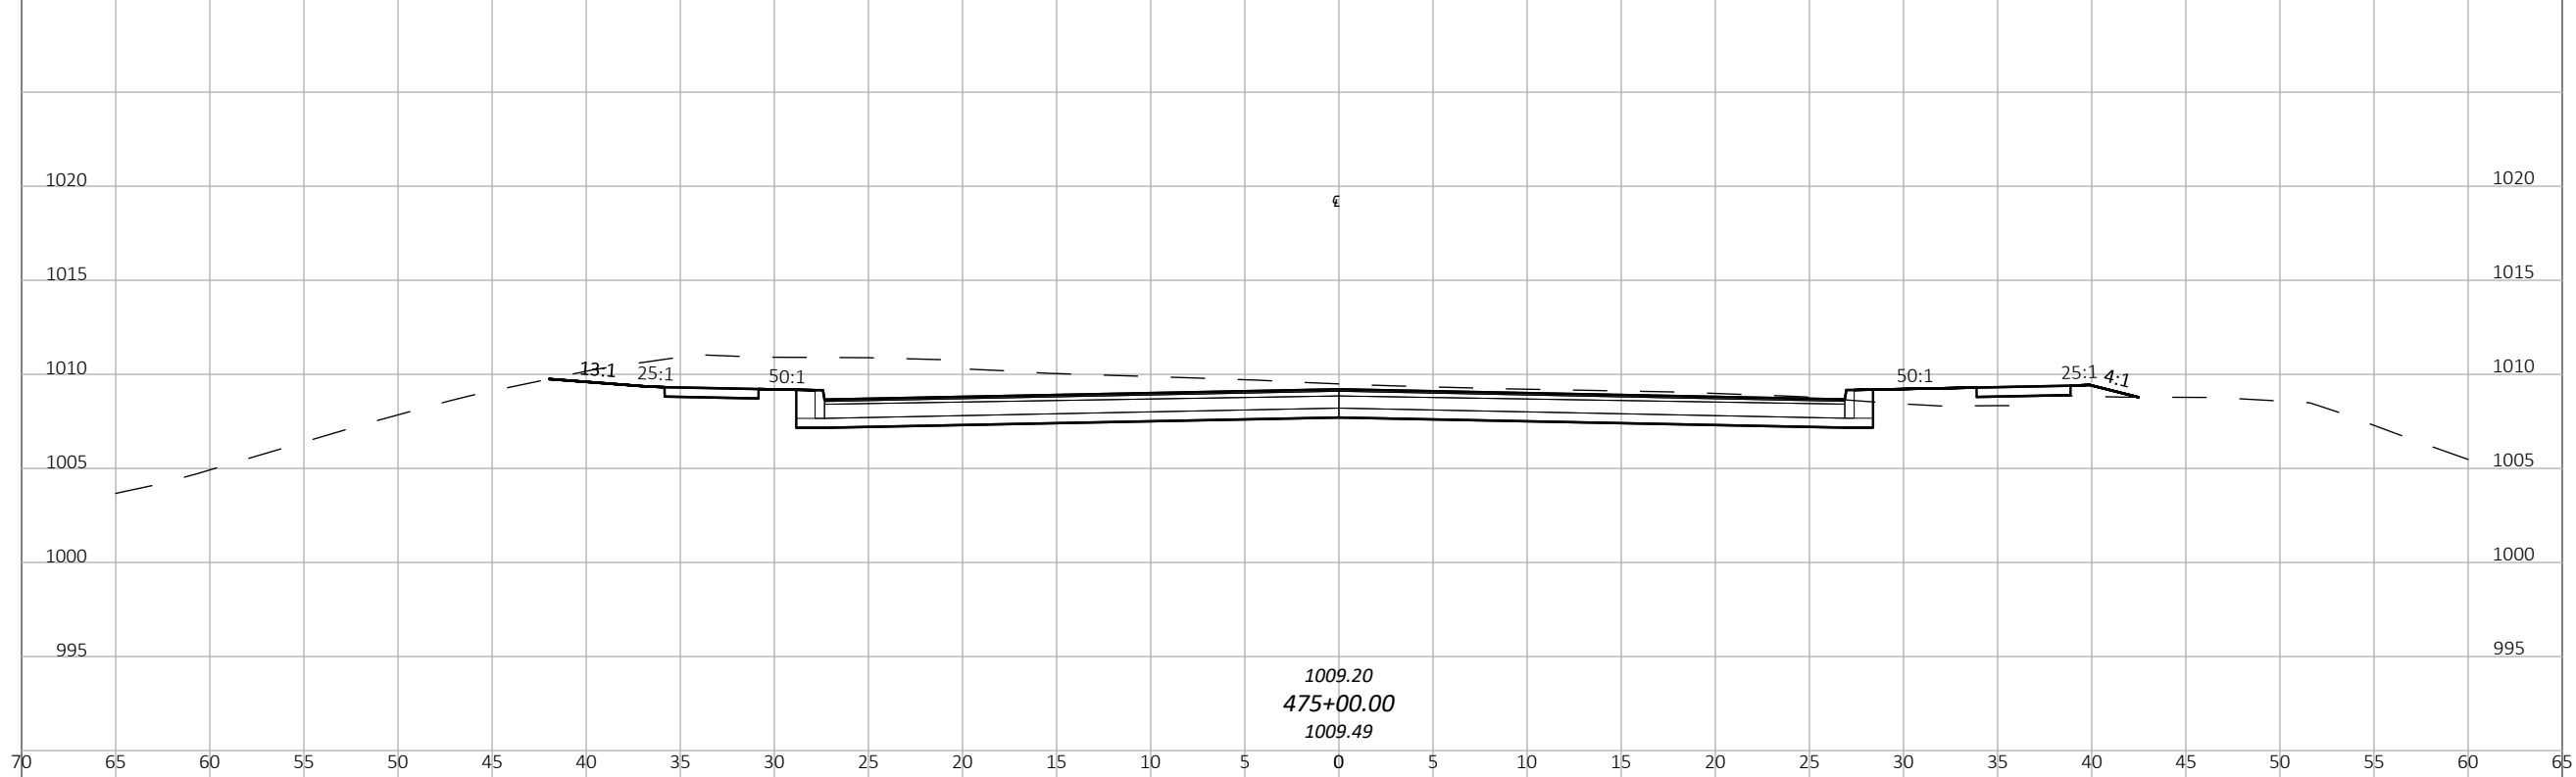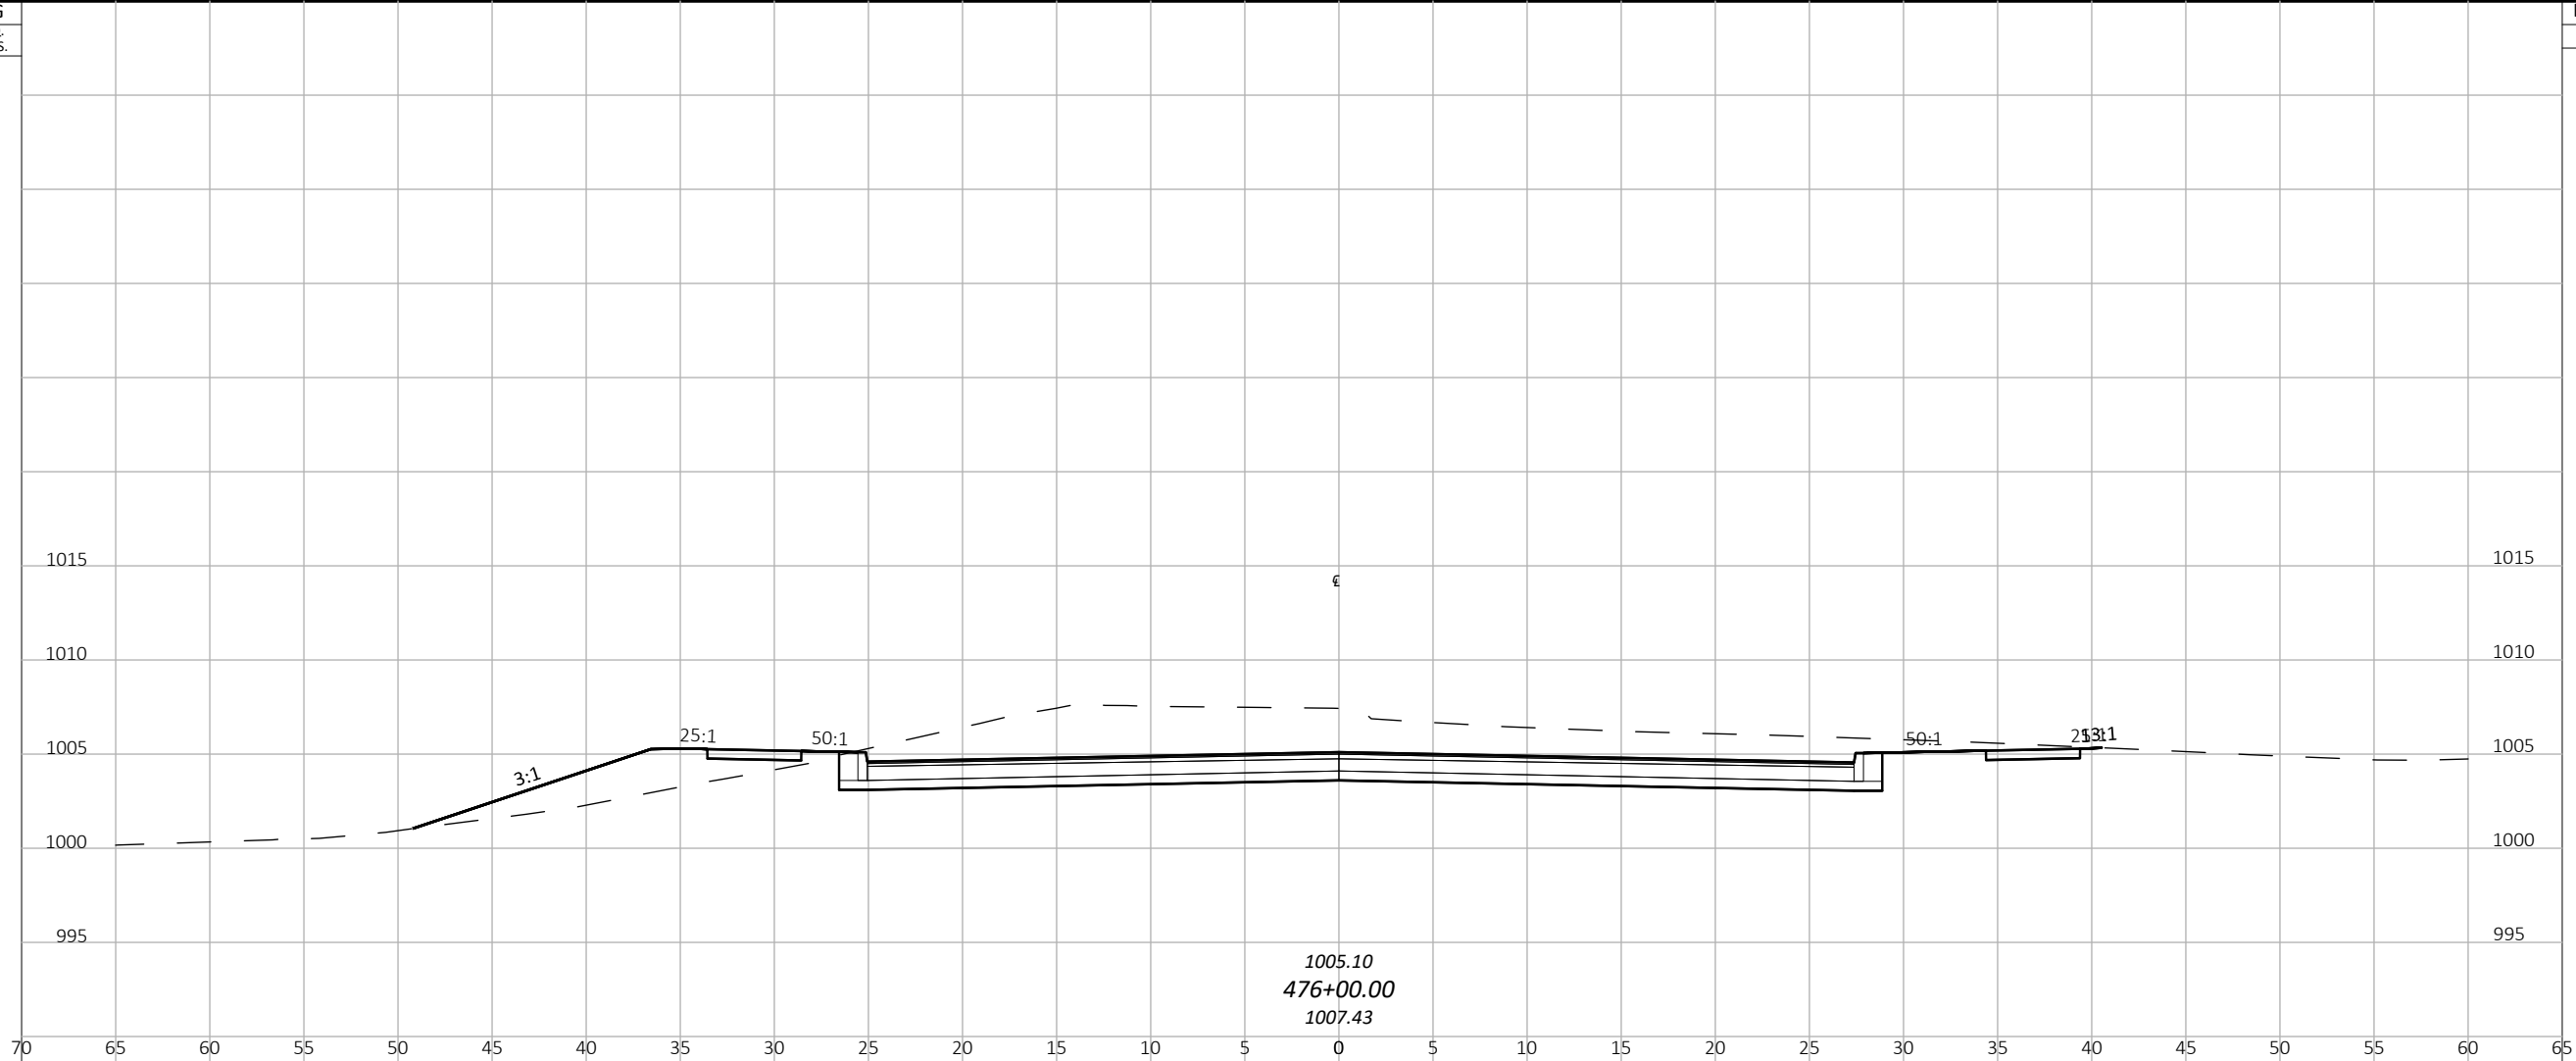

N MAIN ST CROSS SECTIONS

DESIGN AGENCY



DESIGNER

JES

REVIEWER

MRG

PROJECT ID

115383

SHEET



B.3.5

TOTAL

30

SEEDING	
END	SQ.
WIDTH	YDS.

END AREA		VOLUME	
CUT	FILL	CUT	FILL

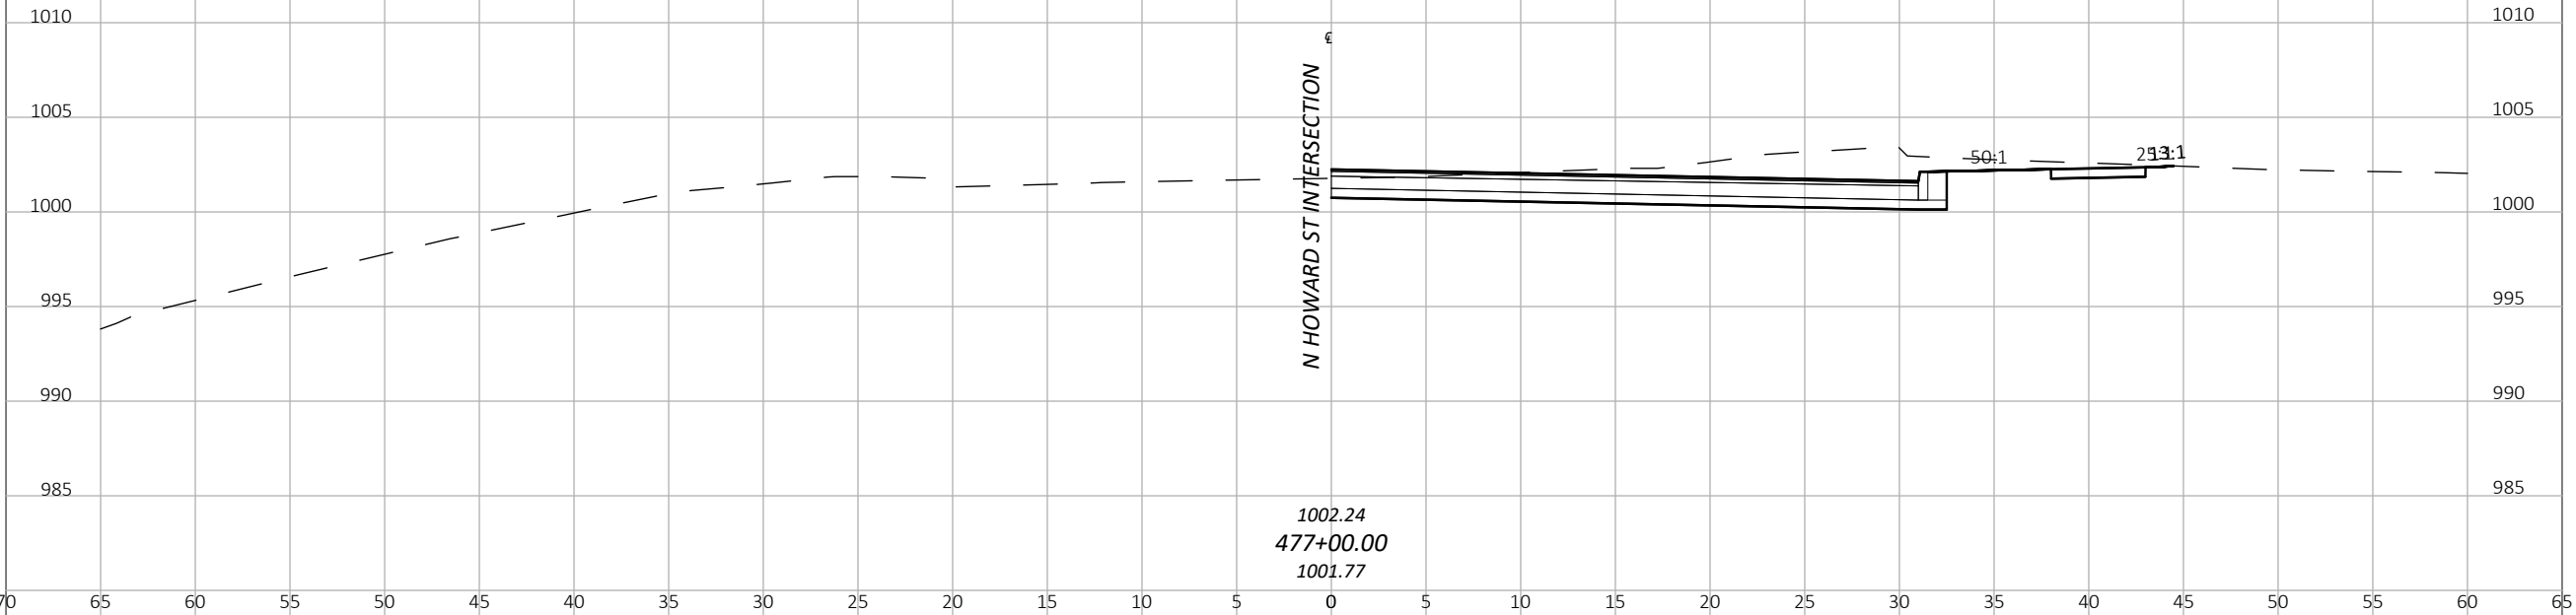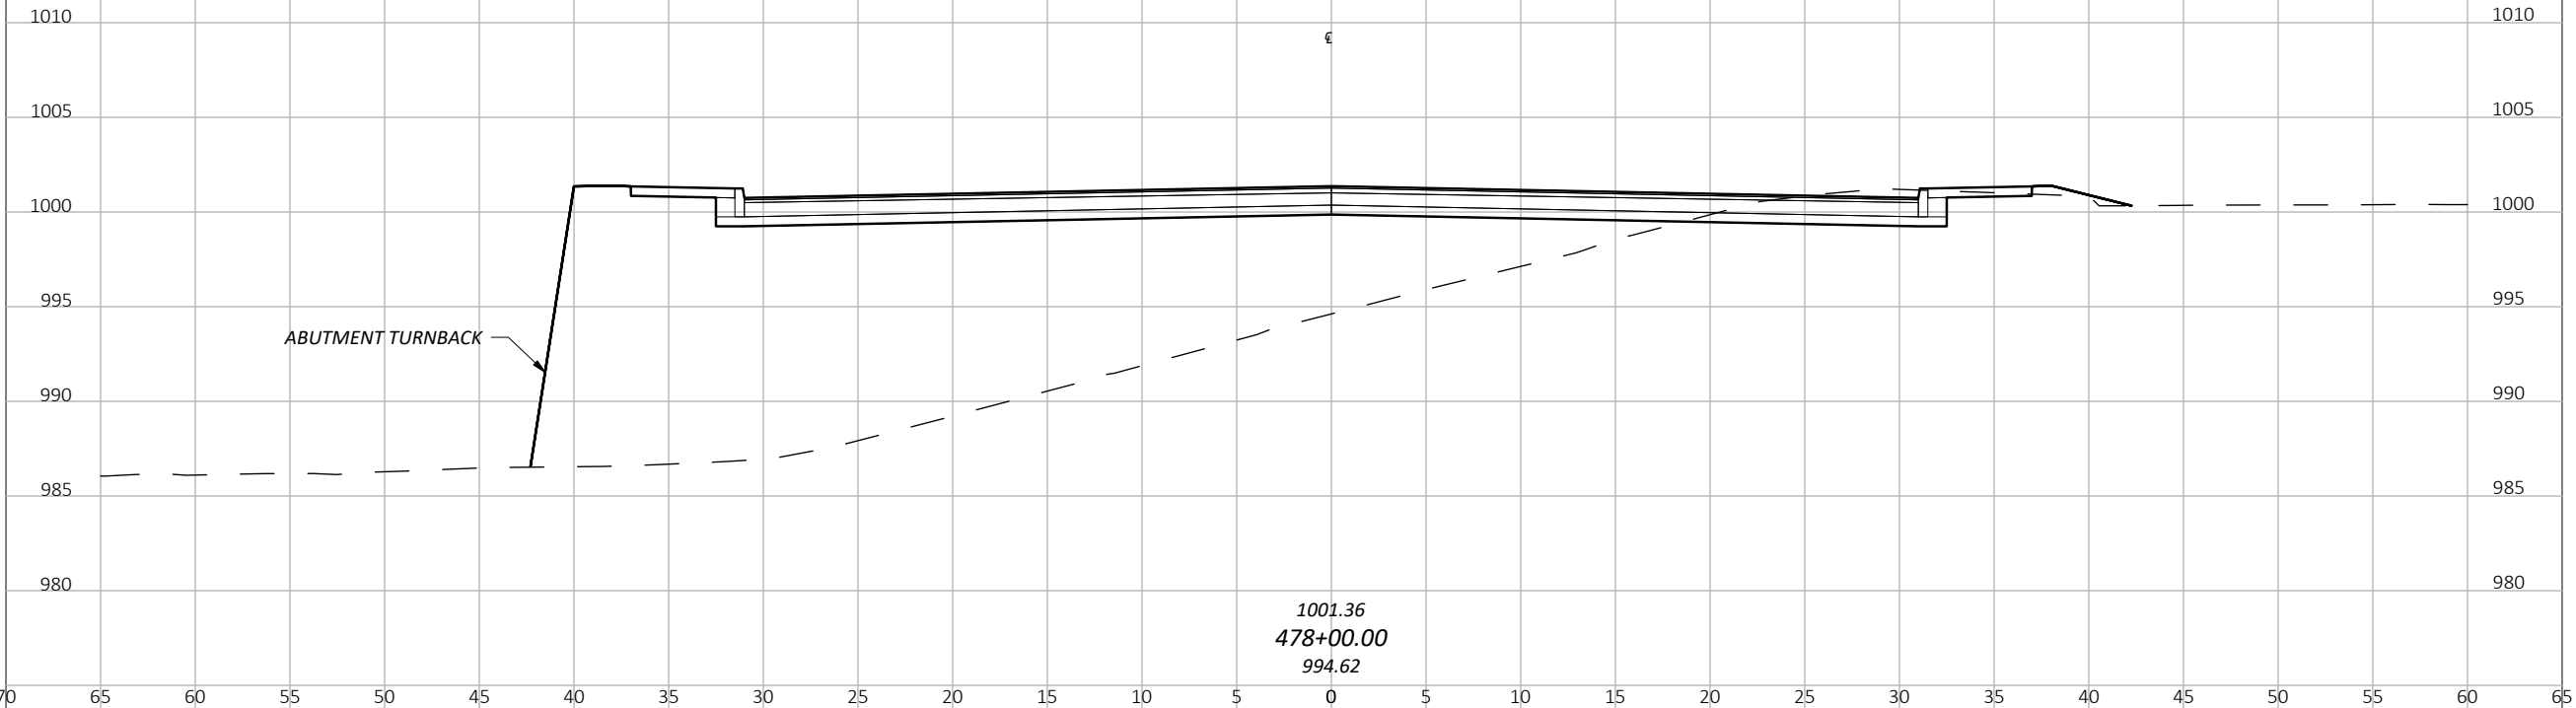

N MAIN ST CROSS SECTIONS

DESIGN AGENCY



DESIGNER

JES

REVIEWER

MRG

PROJECT ID

115383

SHEET


B.3.6

TOTAL

30

SEEDING	
END WIDTH	SQ. YDS.

END AREA		VOLUME	
CUT	FILL	CUT	FILL

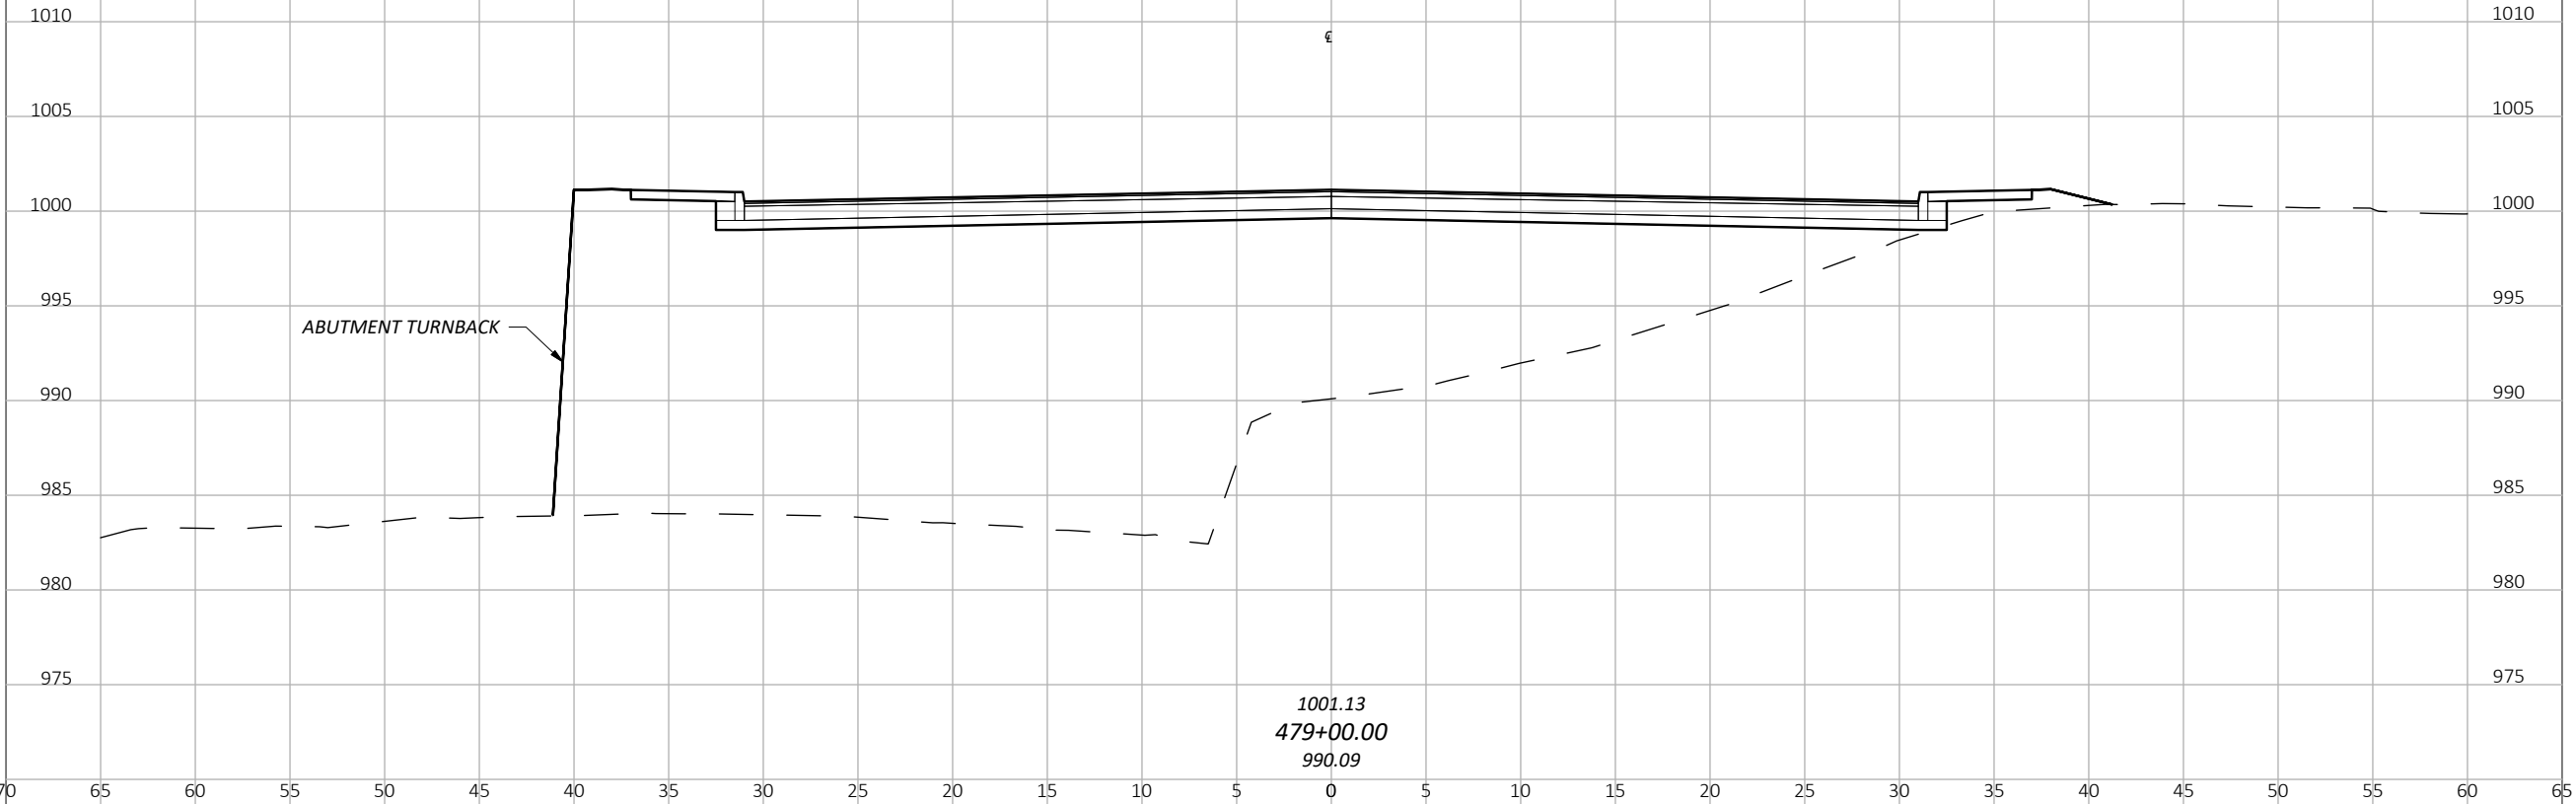

N MAIN ST CROSS SECTIONS

DESIGN AGENCY



DESIGNER

JES

REVIEWER

MRG

PROJECT ID

115383

SHEET


B.3.7

TOTAL

30

SEEDING	
END WIDTH	SQ. YDS.

END AREA		VOLUME	
CUT	FILL	CUT	FILL

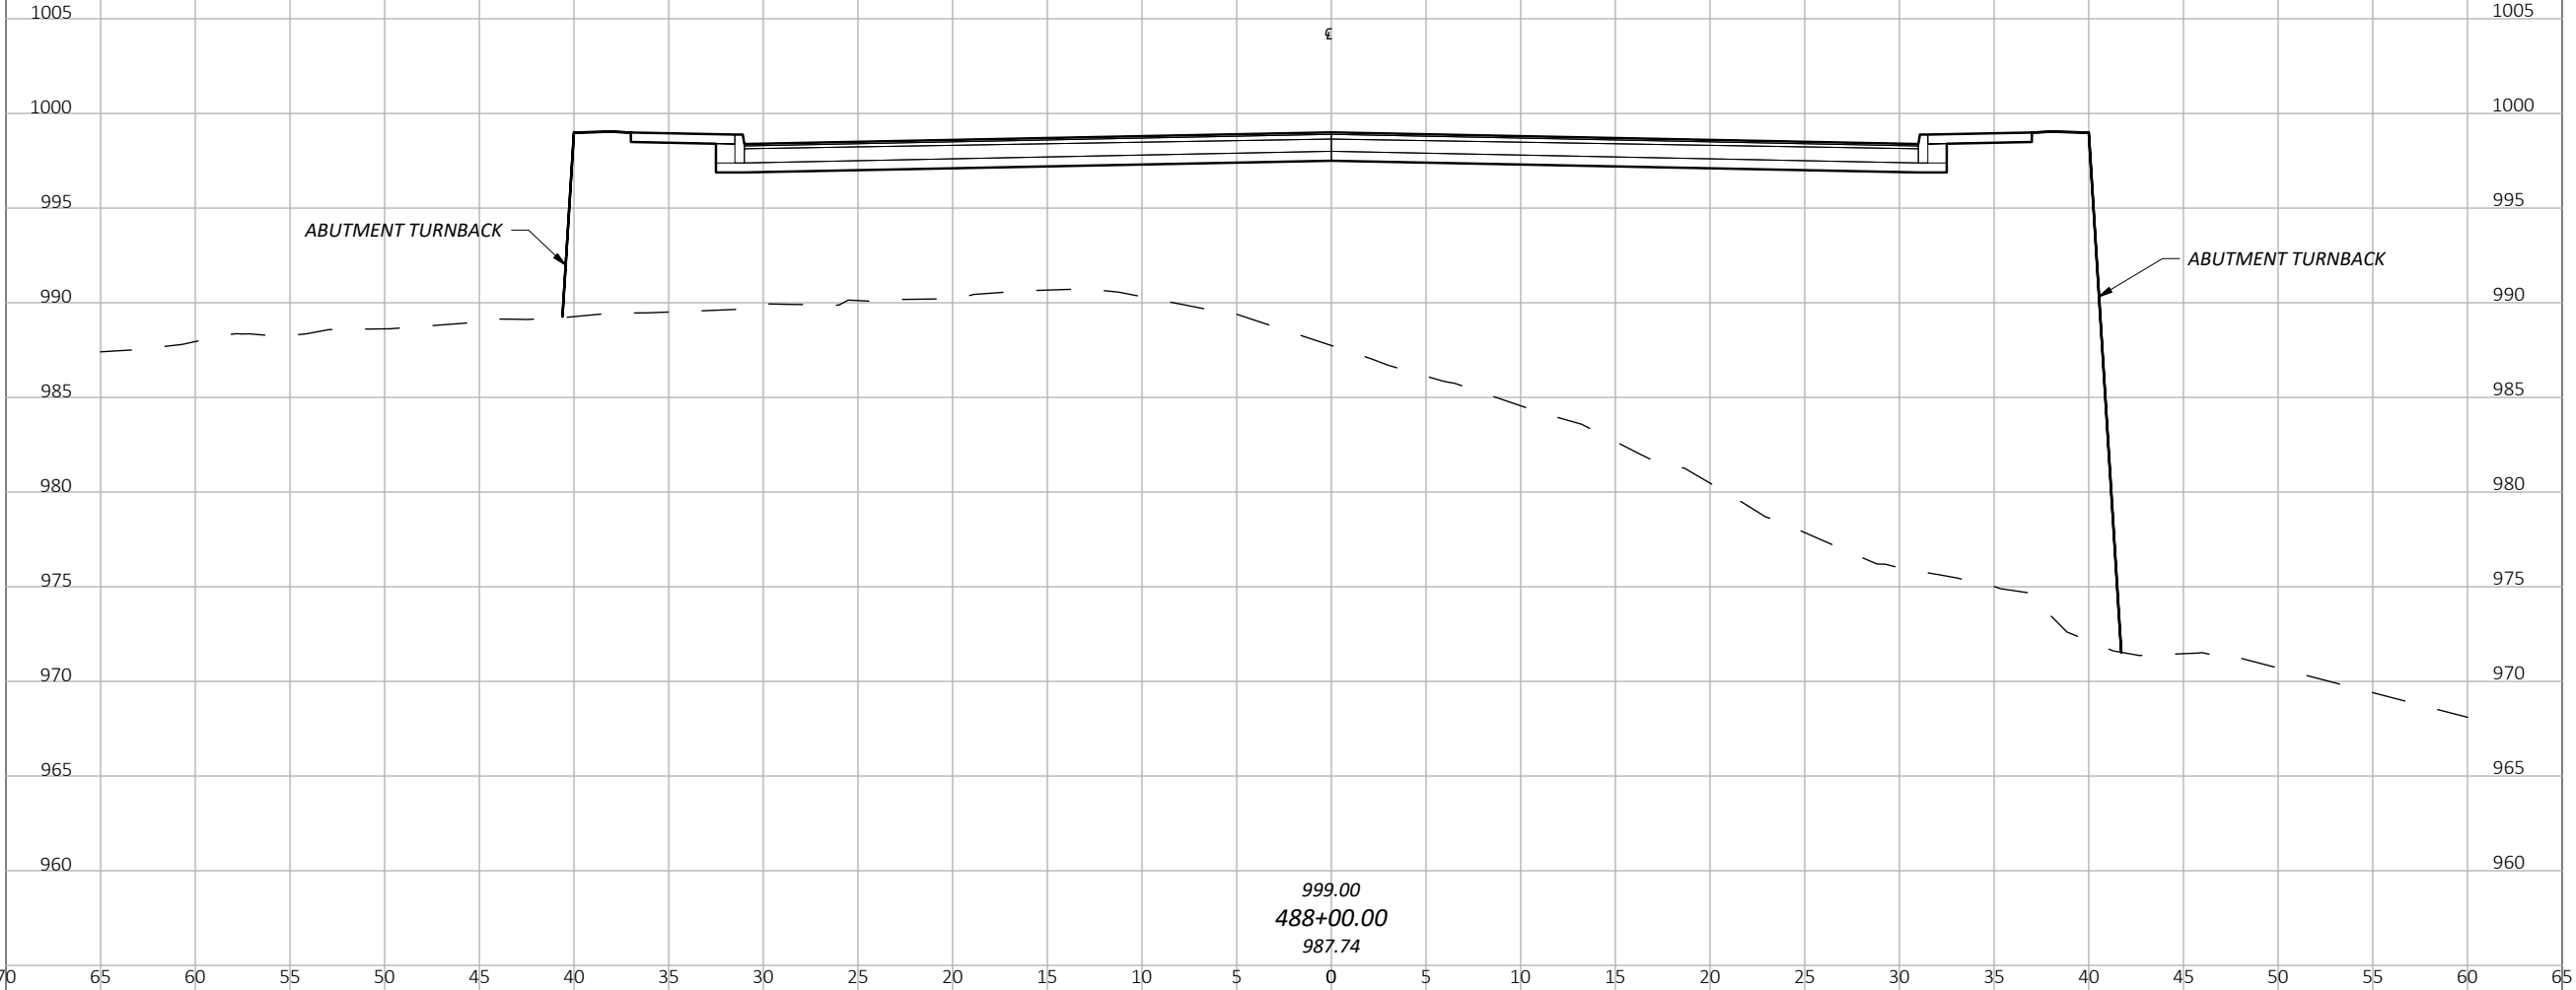

N MAIN ST CROSS SECTIONS

DESIGN AGENCY



DESIGNER

JES

REVIEWER

MRG

PROJECT ID

115383

SHEET


B.3.8

TOTAL

30

SEEDING	
END WIDTH	SQ. YDS.

END AREA		VOLUME	
CUT	FILL	CUT	FILL

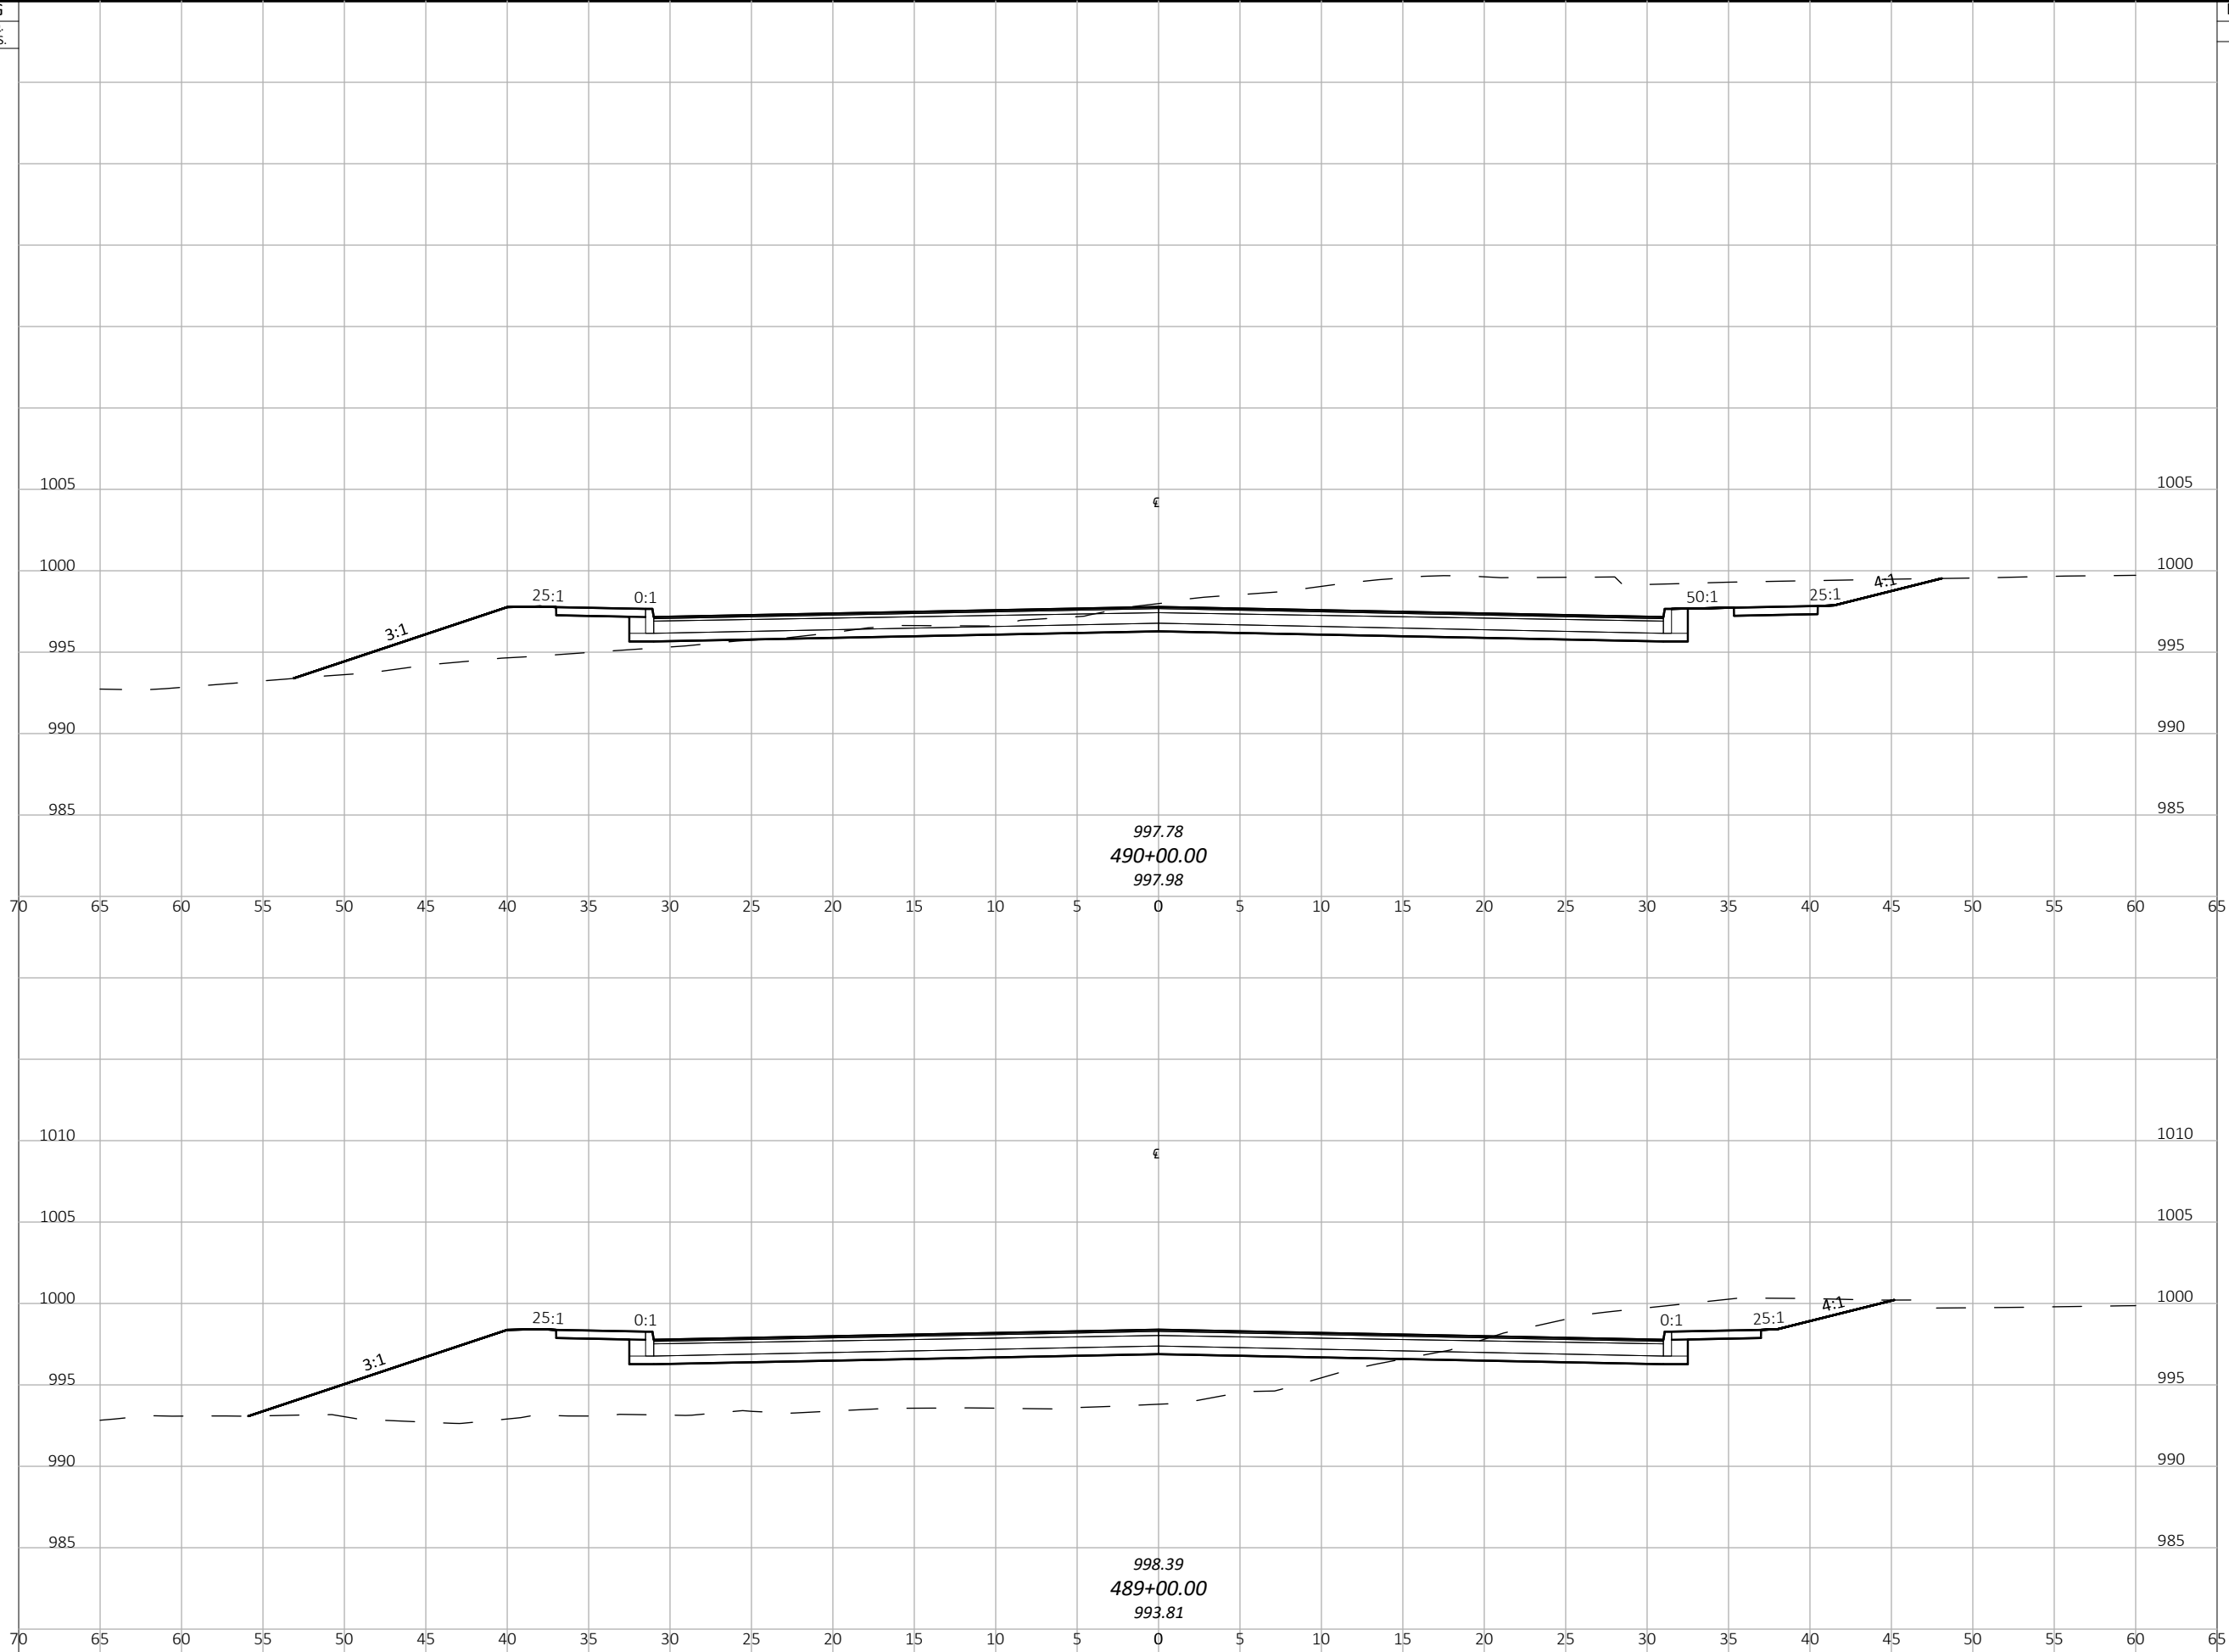

N MAIN ST CROSS SECTIONS

DESIGN AGENCY



DESIGNER

JES

REVIEWER

MRG

PROJECT ID

115383

SHEET


B.3.9

TOTAL

30

SEEDING	
END WIDTH	SQ. YDS.

END AREA		VOLUME	
CUT	FILL	CUT	FILL

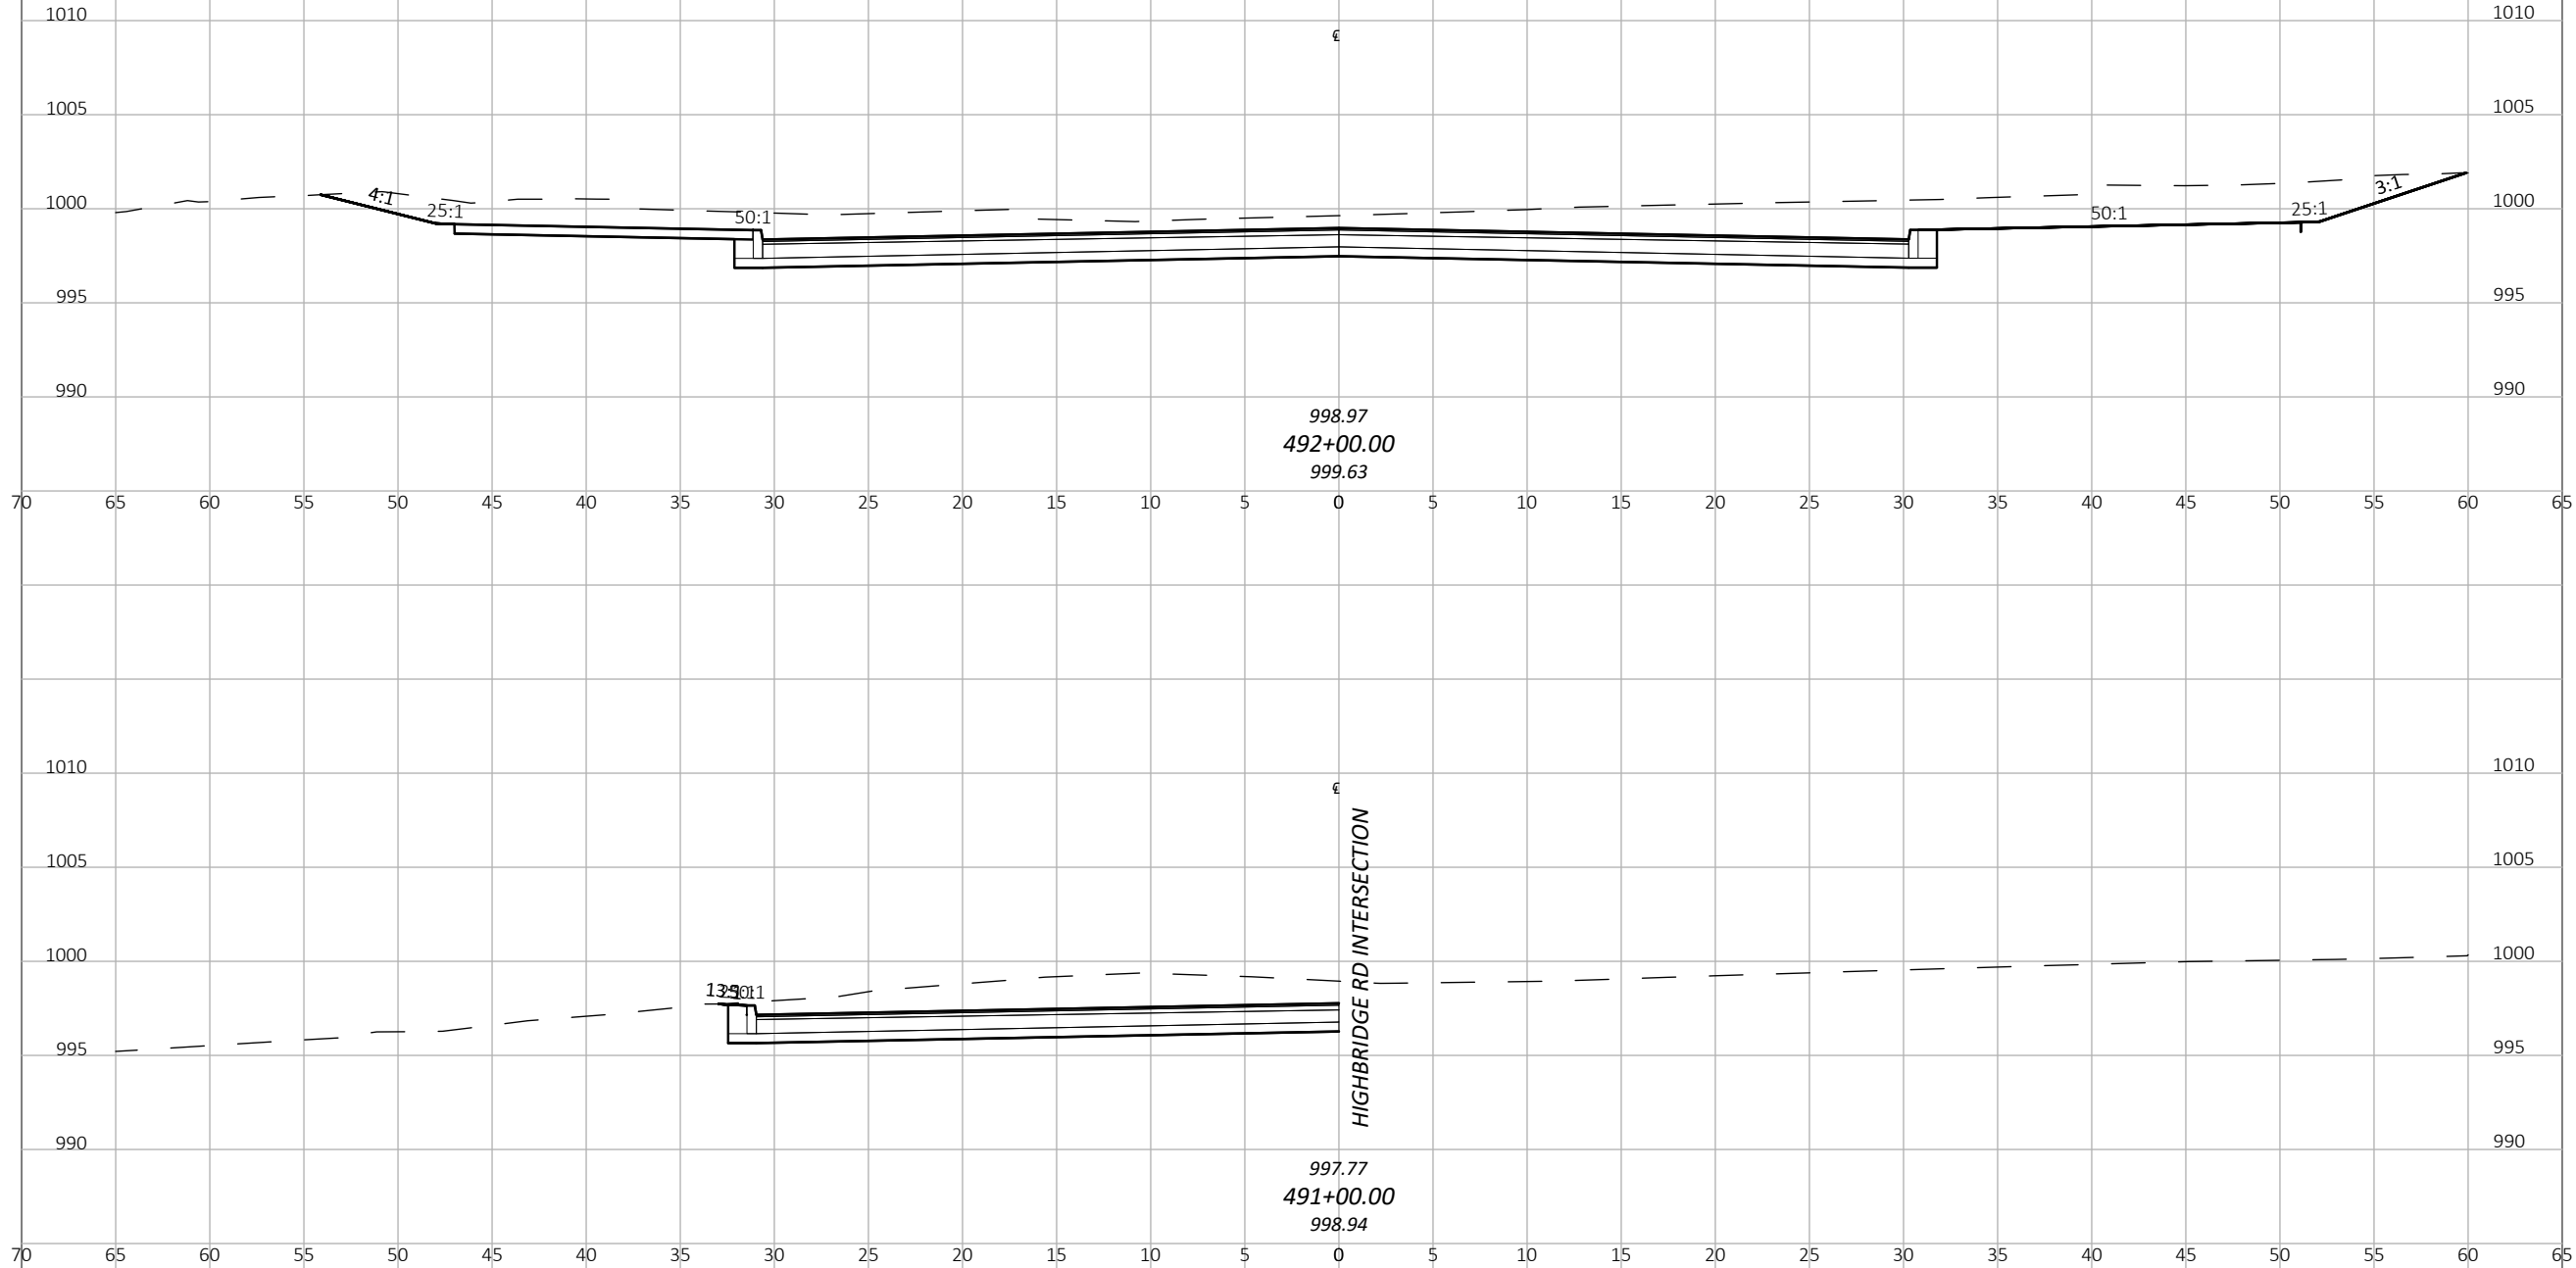

N MAIN ST CROSS SECTIONS

DESIGN AGENCY



DESIGNER

JES

REVIEWER

MRG

PROJECT ID

115383

SHEET


B.3.10

TOTAL

30

SEEDING	
END WIDTH	SQ. YDS.

END AREA		VOLUME	
CUT	FILL	CUT	FILL

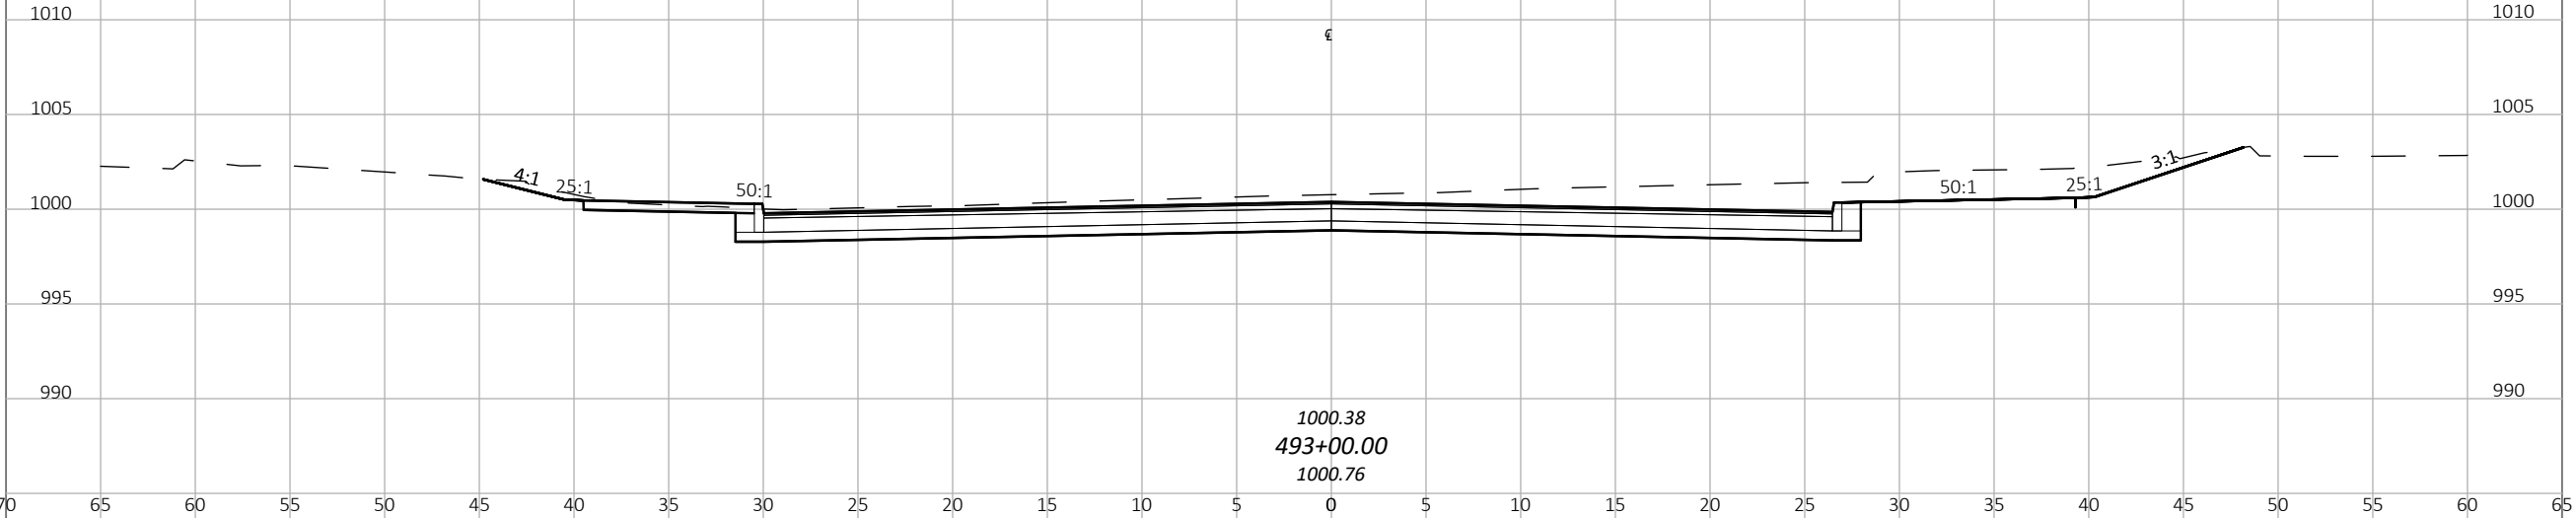

N MAIN ST CROSS SECTIONS

DESIGN AGENCY



DESIGNER

JES

REVIEWER

MRG

PROJECT ID


115383

SHEET


B.3.11

TOTAL

30

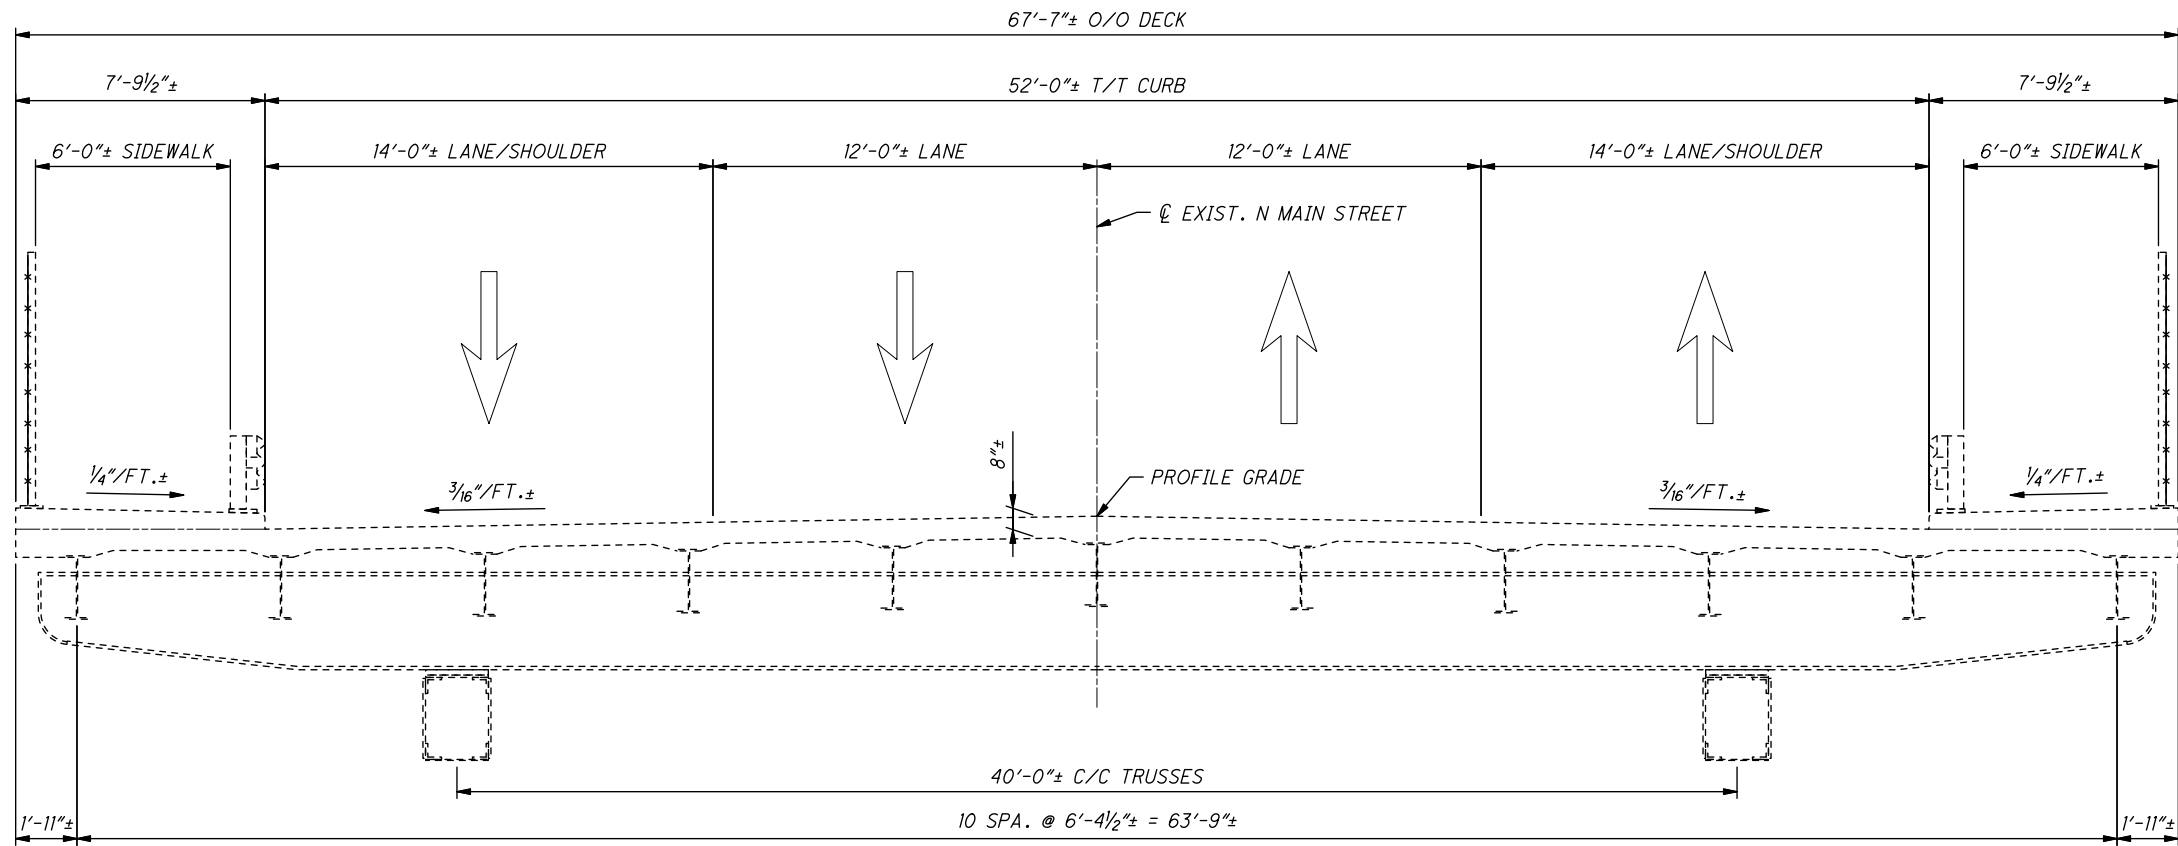**EXISTING TRANSVERSE SECTION**

CONCRETE DECK PORTION (SPANS 1 & 3) SHOWN. CONCRETE FILLED STEEL GRID DECK PORTION (SPAN 2) SIMILAR.

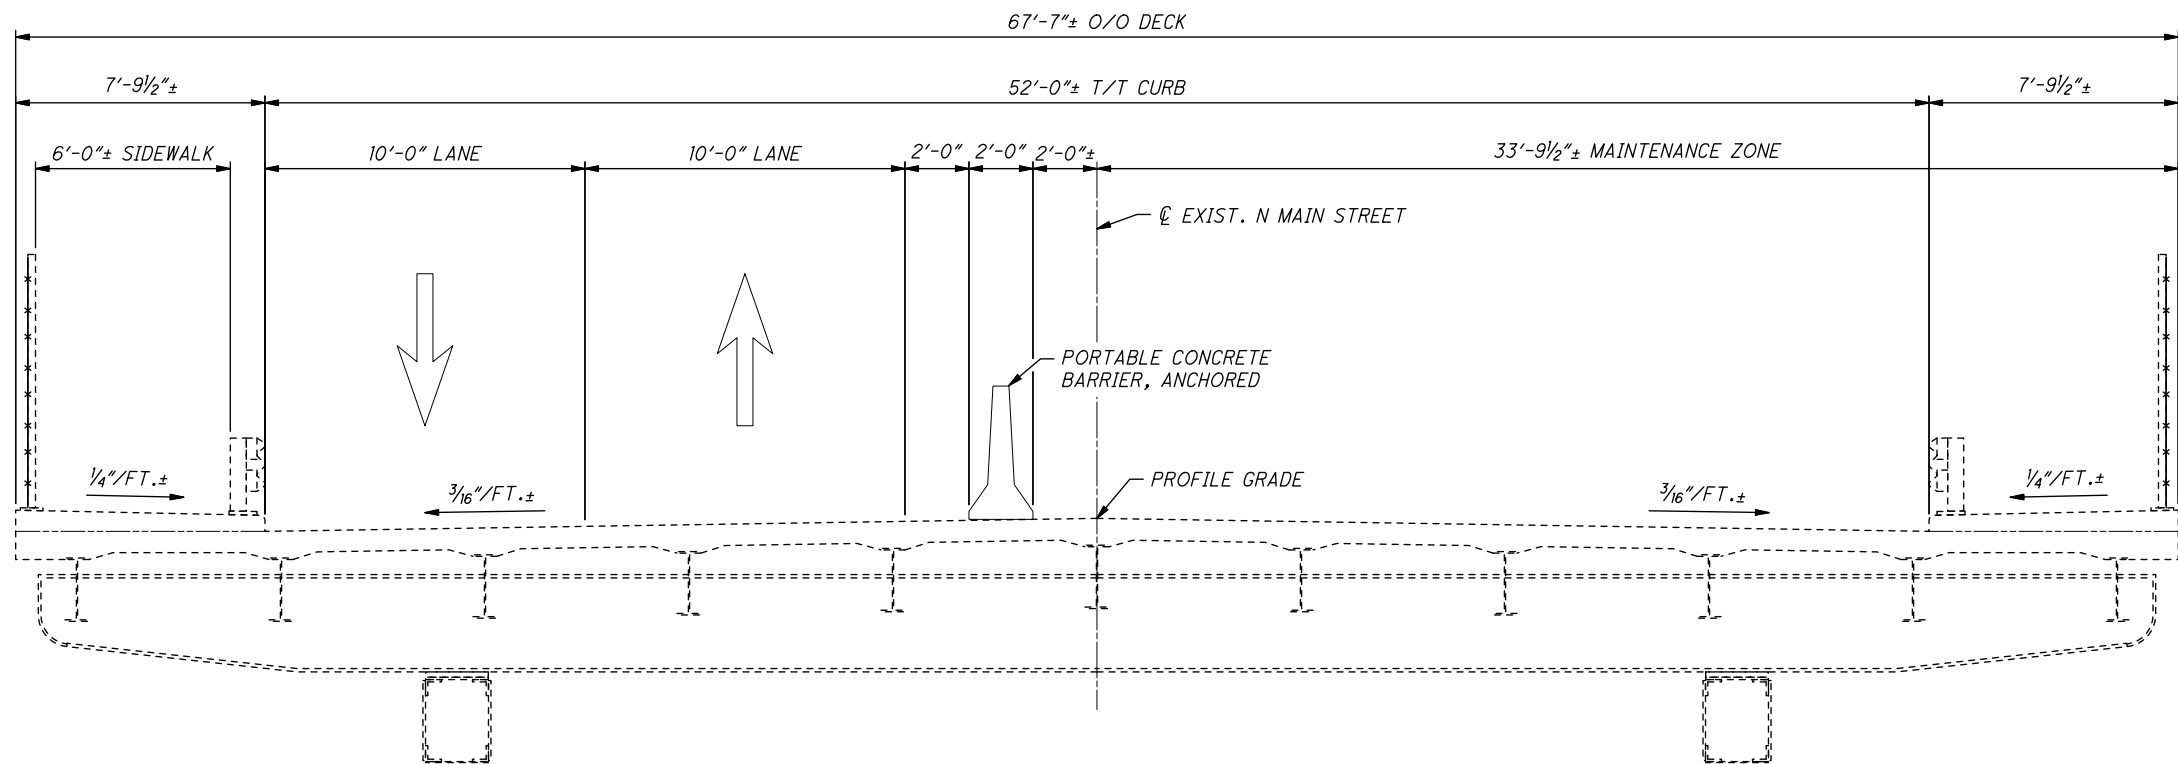**EXISTING BRIDGE MAINTENANCE TRANSVERSE SECTION**

ALTERNATIVE 1

DESIGN AGENCY



DESIGNER

JES

REVIEWER

MRG 4-5-24


PROJECT ID

115383


SHEET TOTAL

B.4.1 30



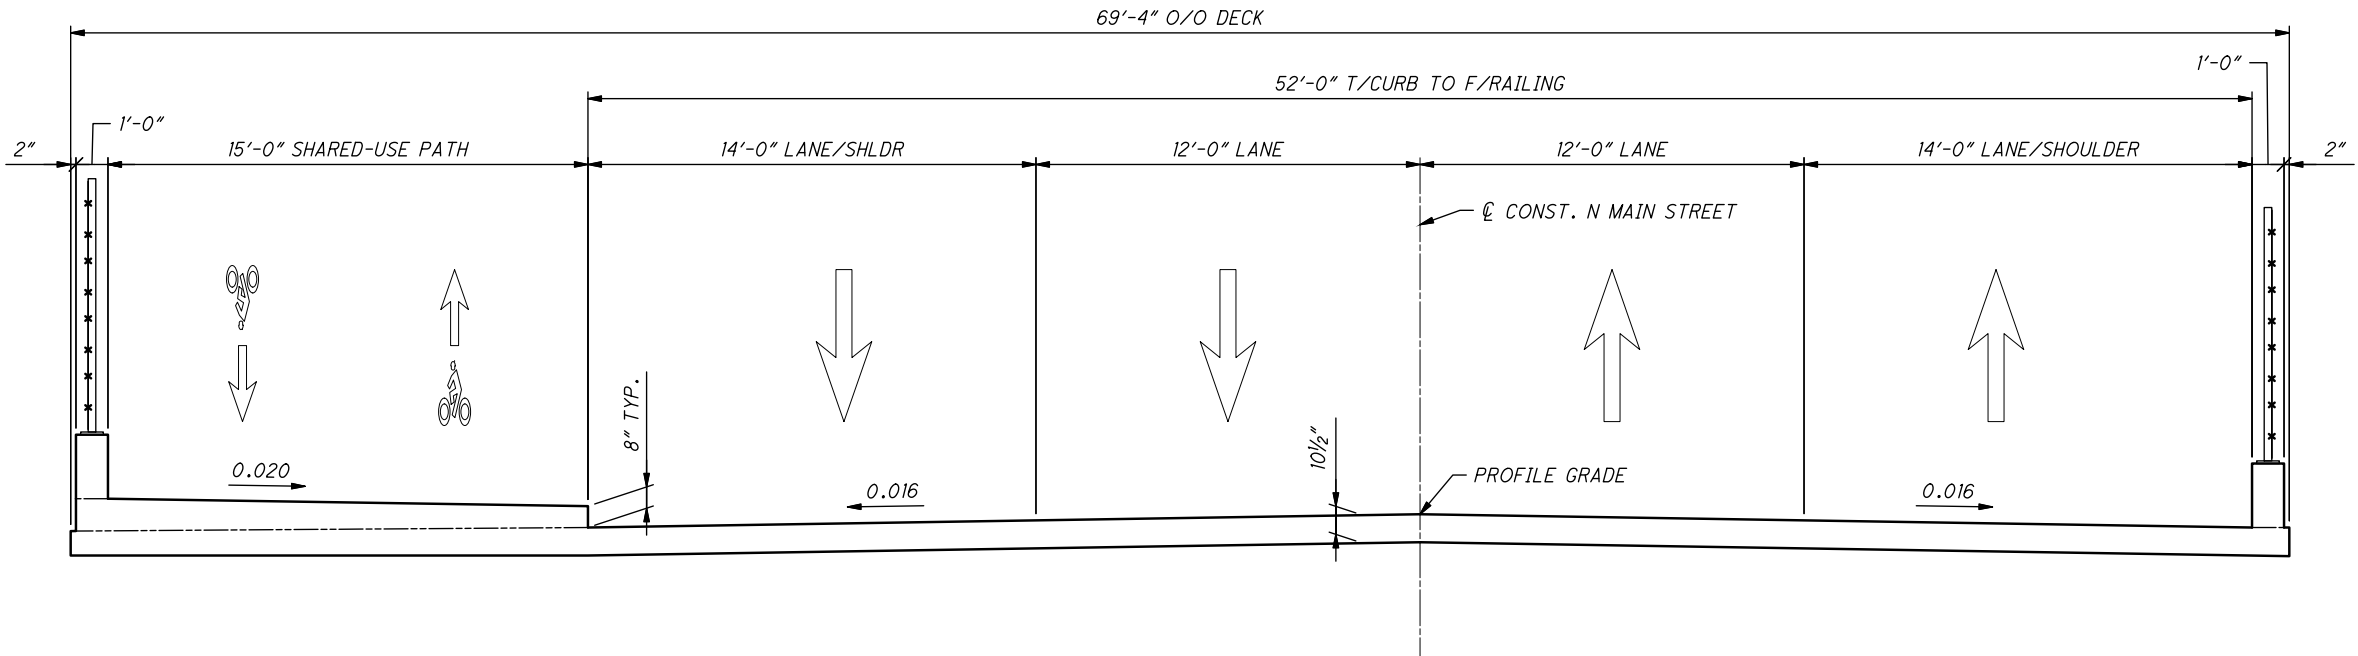

ALTERNATE A TRANSVERSE SECTION
ALTERNATIVES 2-4

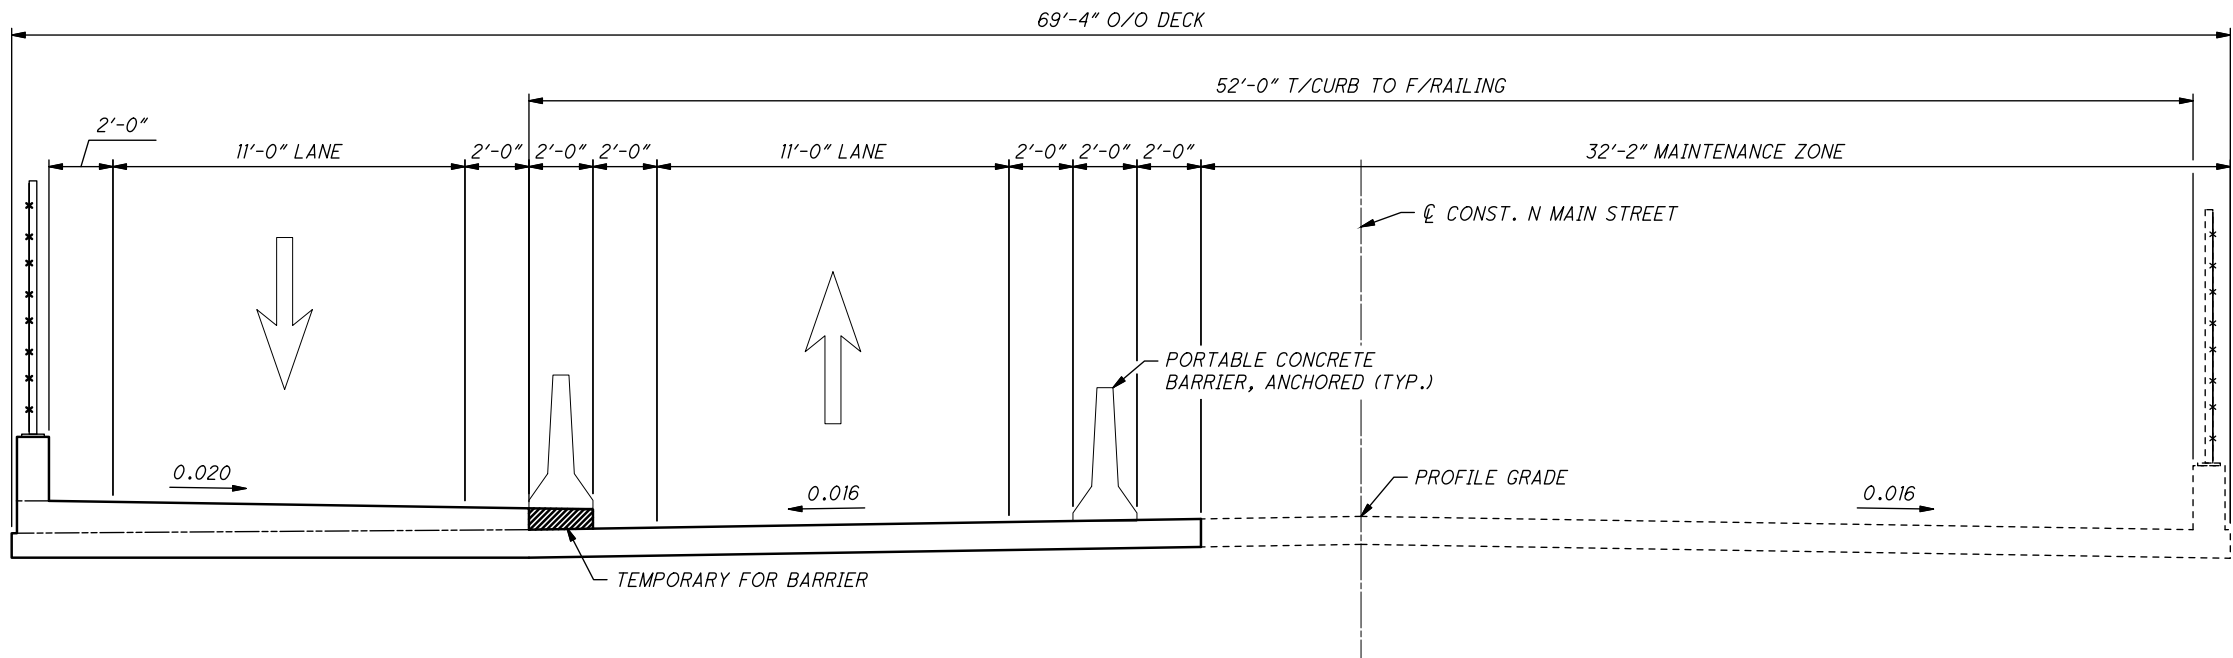

ALTERNATE A FUTURE BRIDGE MAINTENANCE TRANSVERSE SECTION
ALTERNATIVES 2-4

